



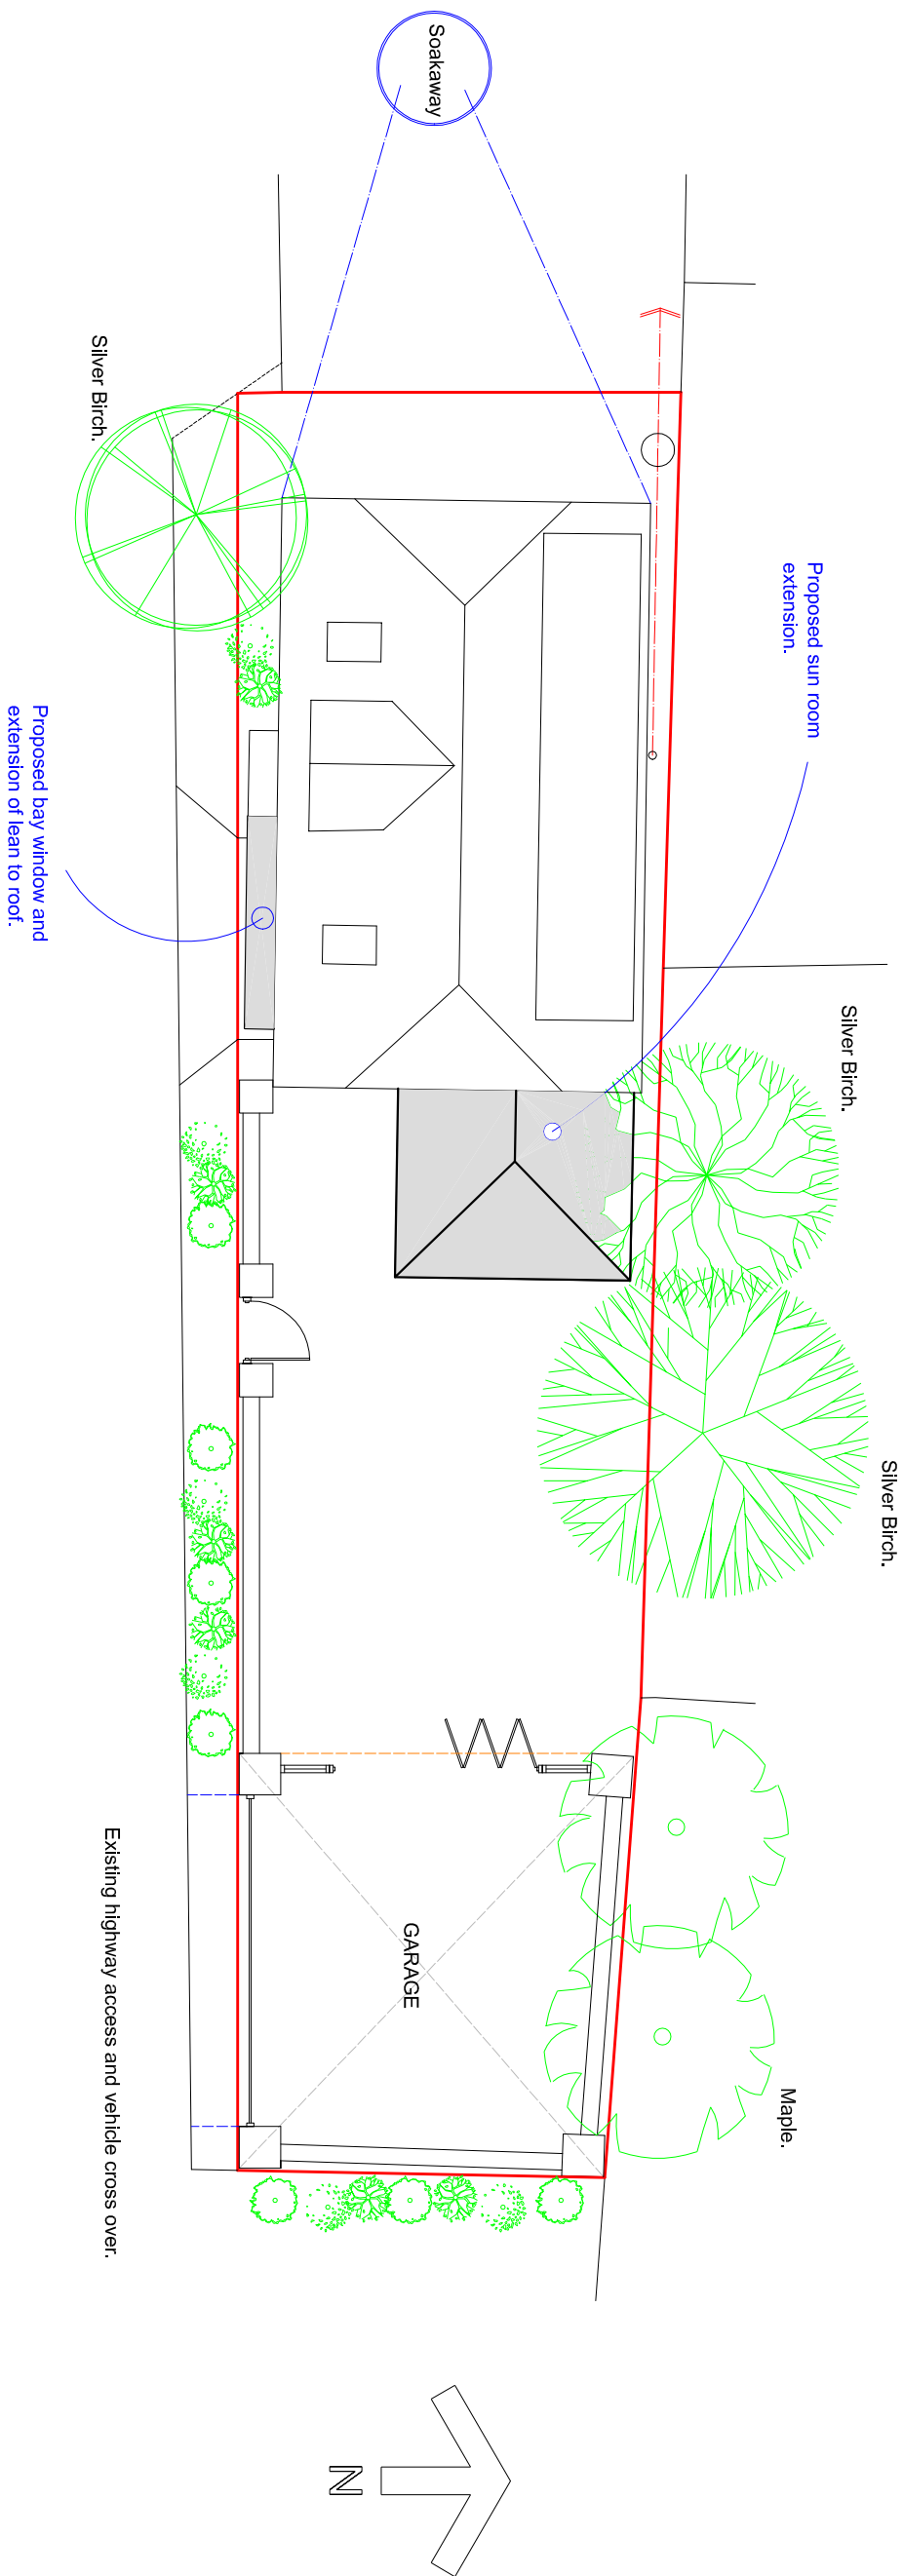

PROPOSED ROOF/SITE PLAN

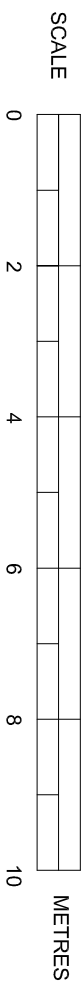

SUSSEX BUILDING CONSULTANCY LIMITED	 partner LABC
HOLLY COTTAGE, 27A BELLE MEADE CLOSE, WOODGATE, BOGNOR REGIS.	
SCALE - 1/100 REV - DATE - 01/10/2018	
3 NORTHCOTE ROAD BOGNOR REGIS PO21 9LZ TEL - (01243) 861379	