



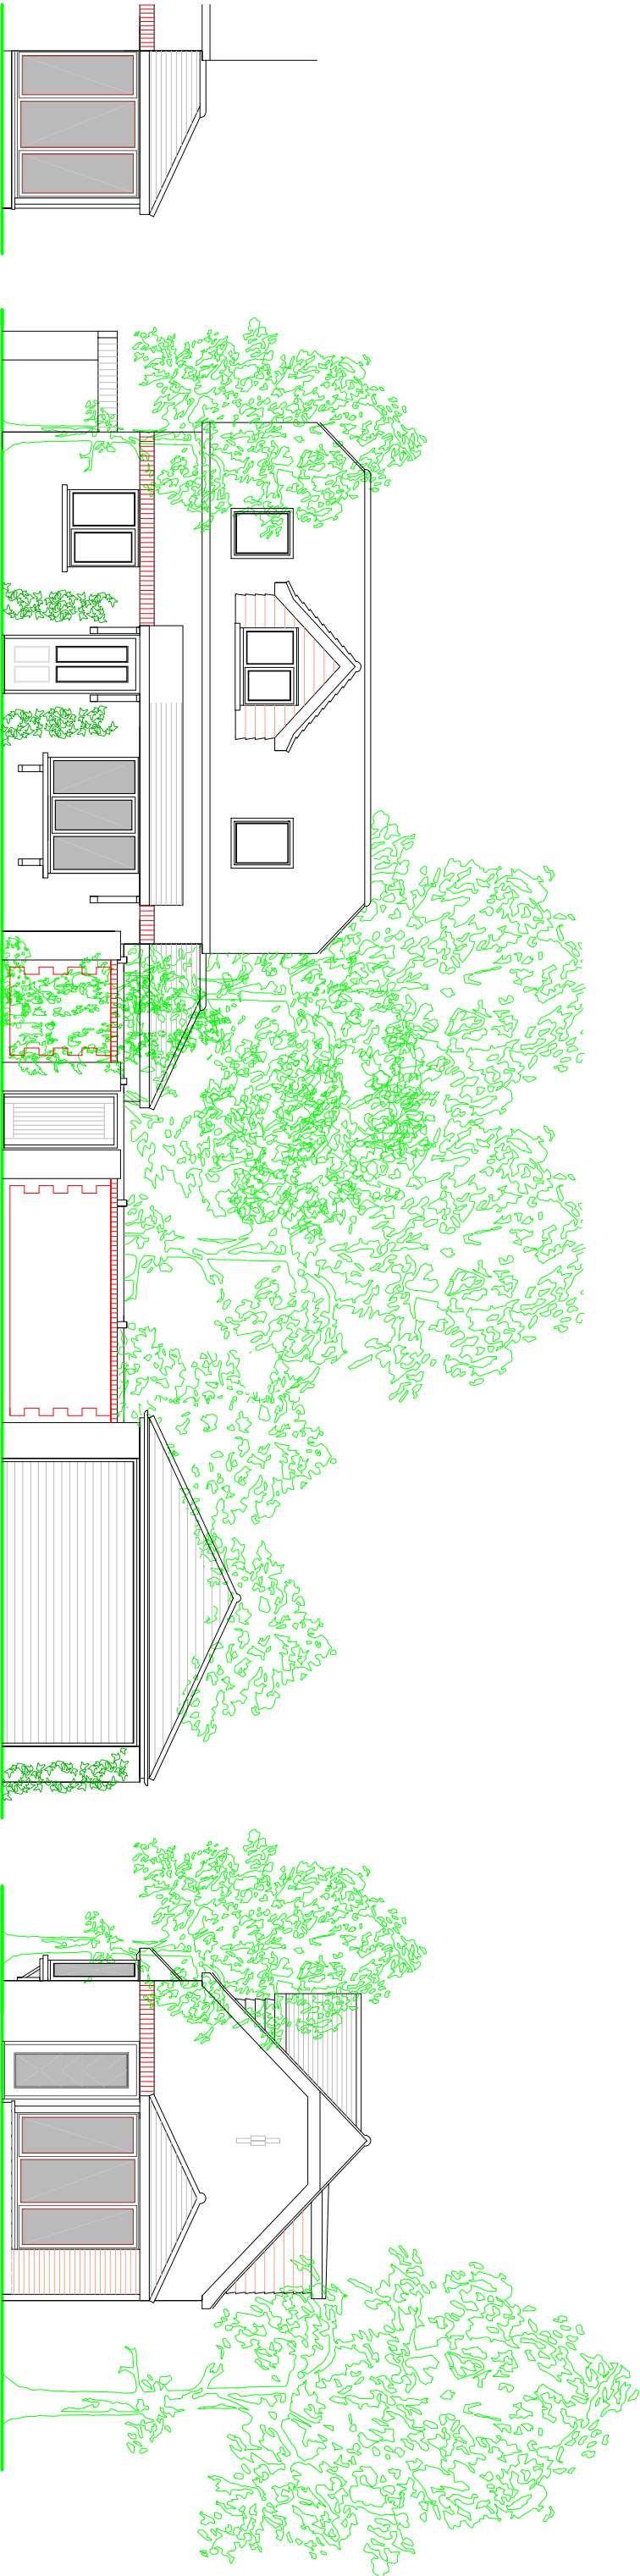

FRONT ELEVATION

SIDE ELEVATION

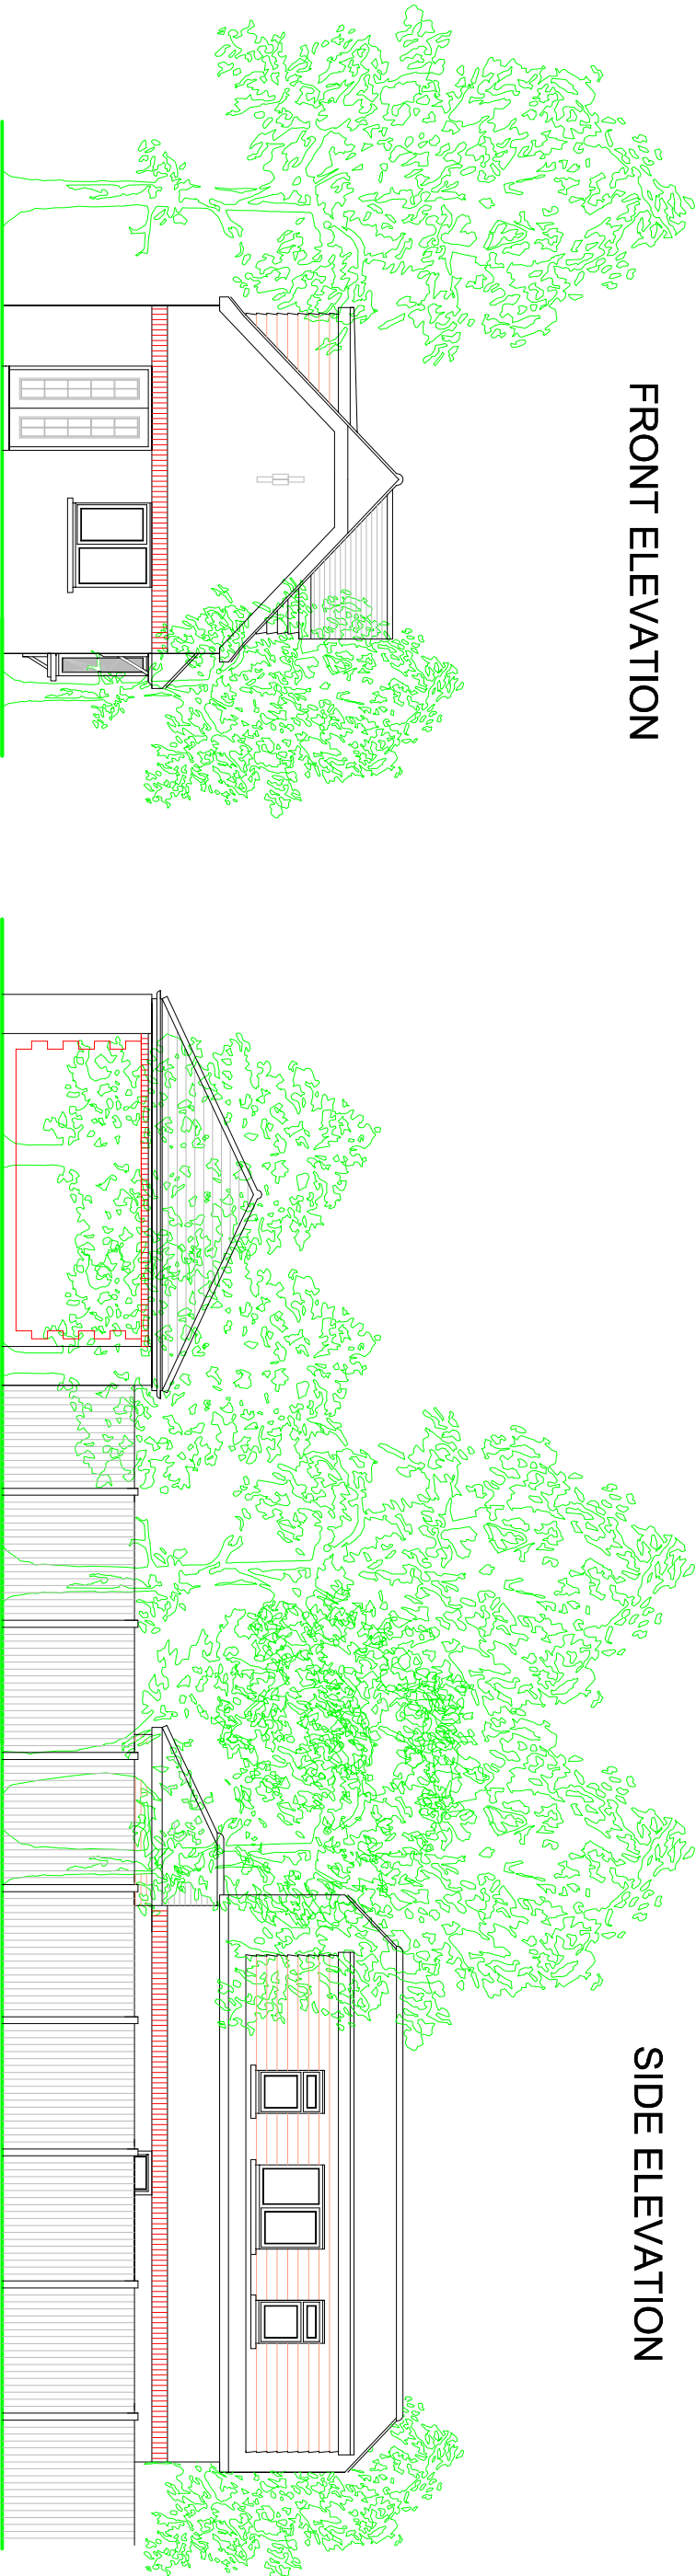

SIDE ELEVATION


REAR ELEVATION

NOTES

ROOF - Concrete interlocking tiles with red coloured hip and ridge tiles to match existing.

WALLS - Face brickwork to match.

WINDOWS - Timber casement double glazed windows to match.

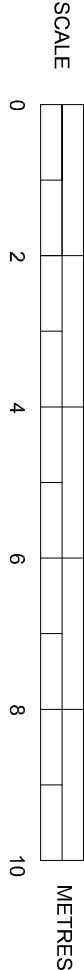

PROPOSED ELEVATIONS

SUSSEX BUILDING CONSULTANCY LIMITED

HOLLY COTTAGE, 27A BELLE MEADE CLOSE,
WOODGATE, BOGNOR REGIS.

SCALE - 1/100 REV - A DATE - 04/10/2018

LABC

partner

3 NORTHGATE ROAD
BOGNOR REGIS
PO21 1LE
TEL - (01243) 861379