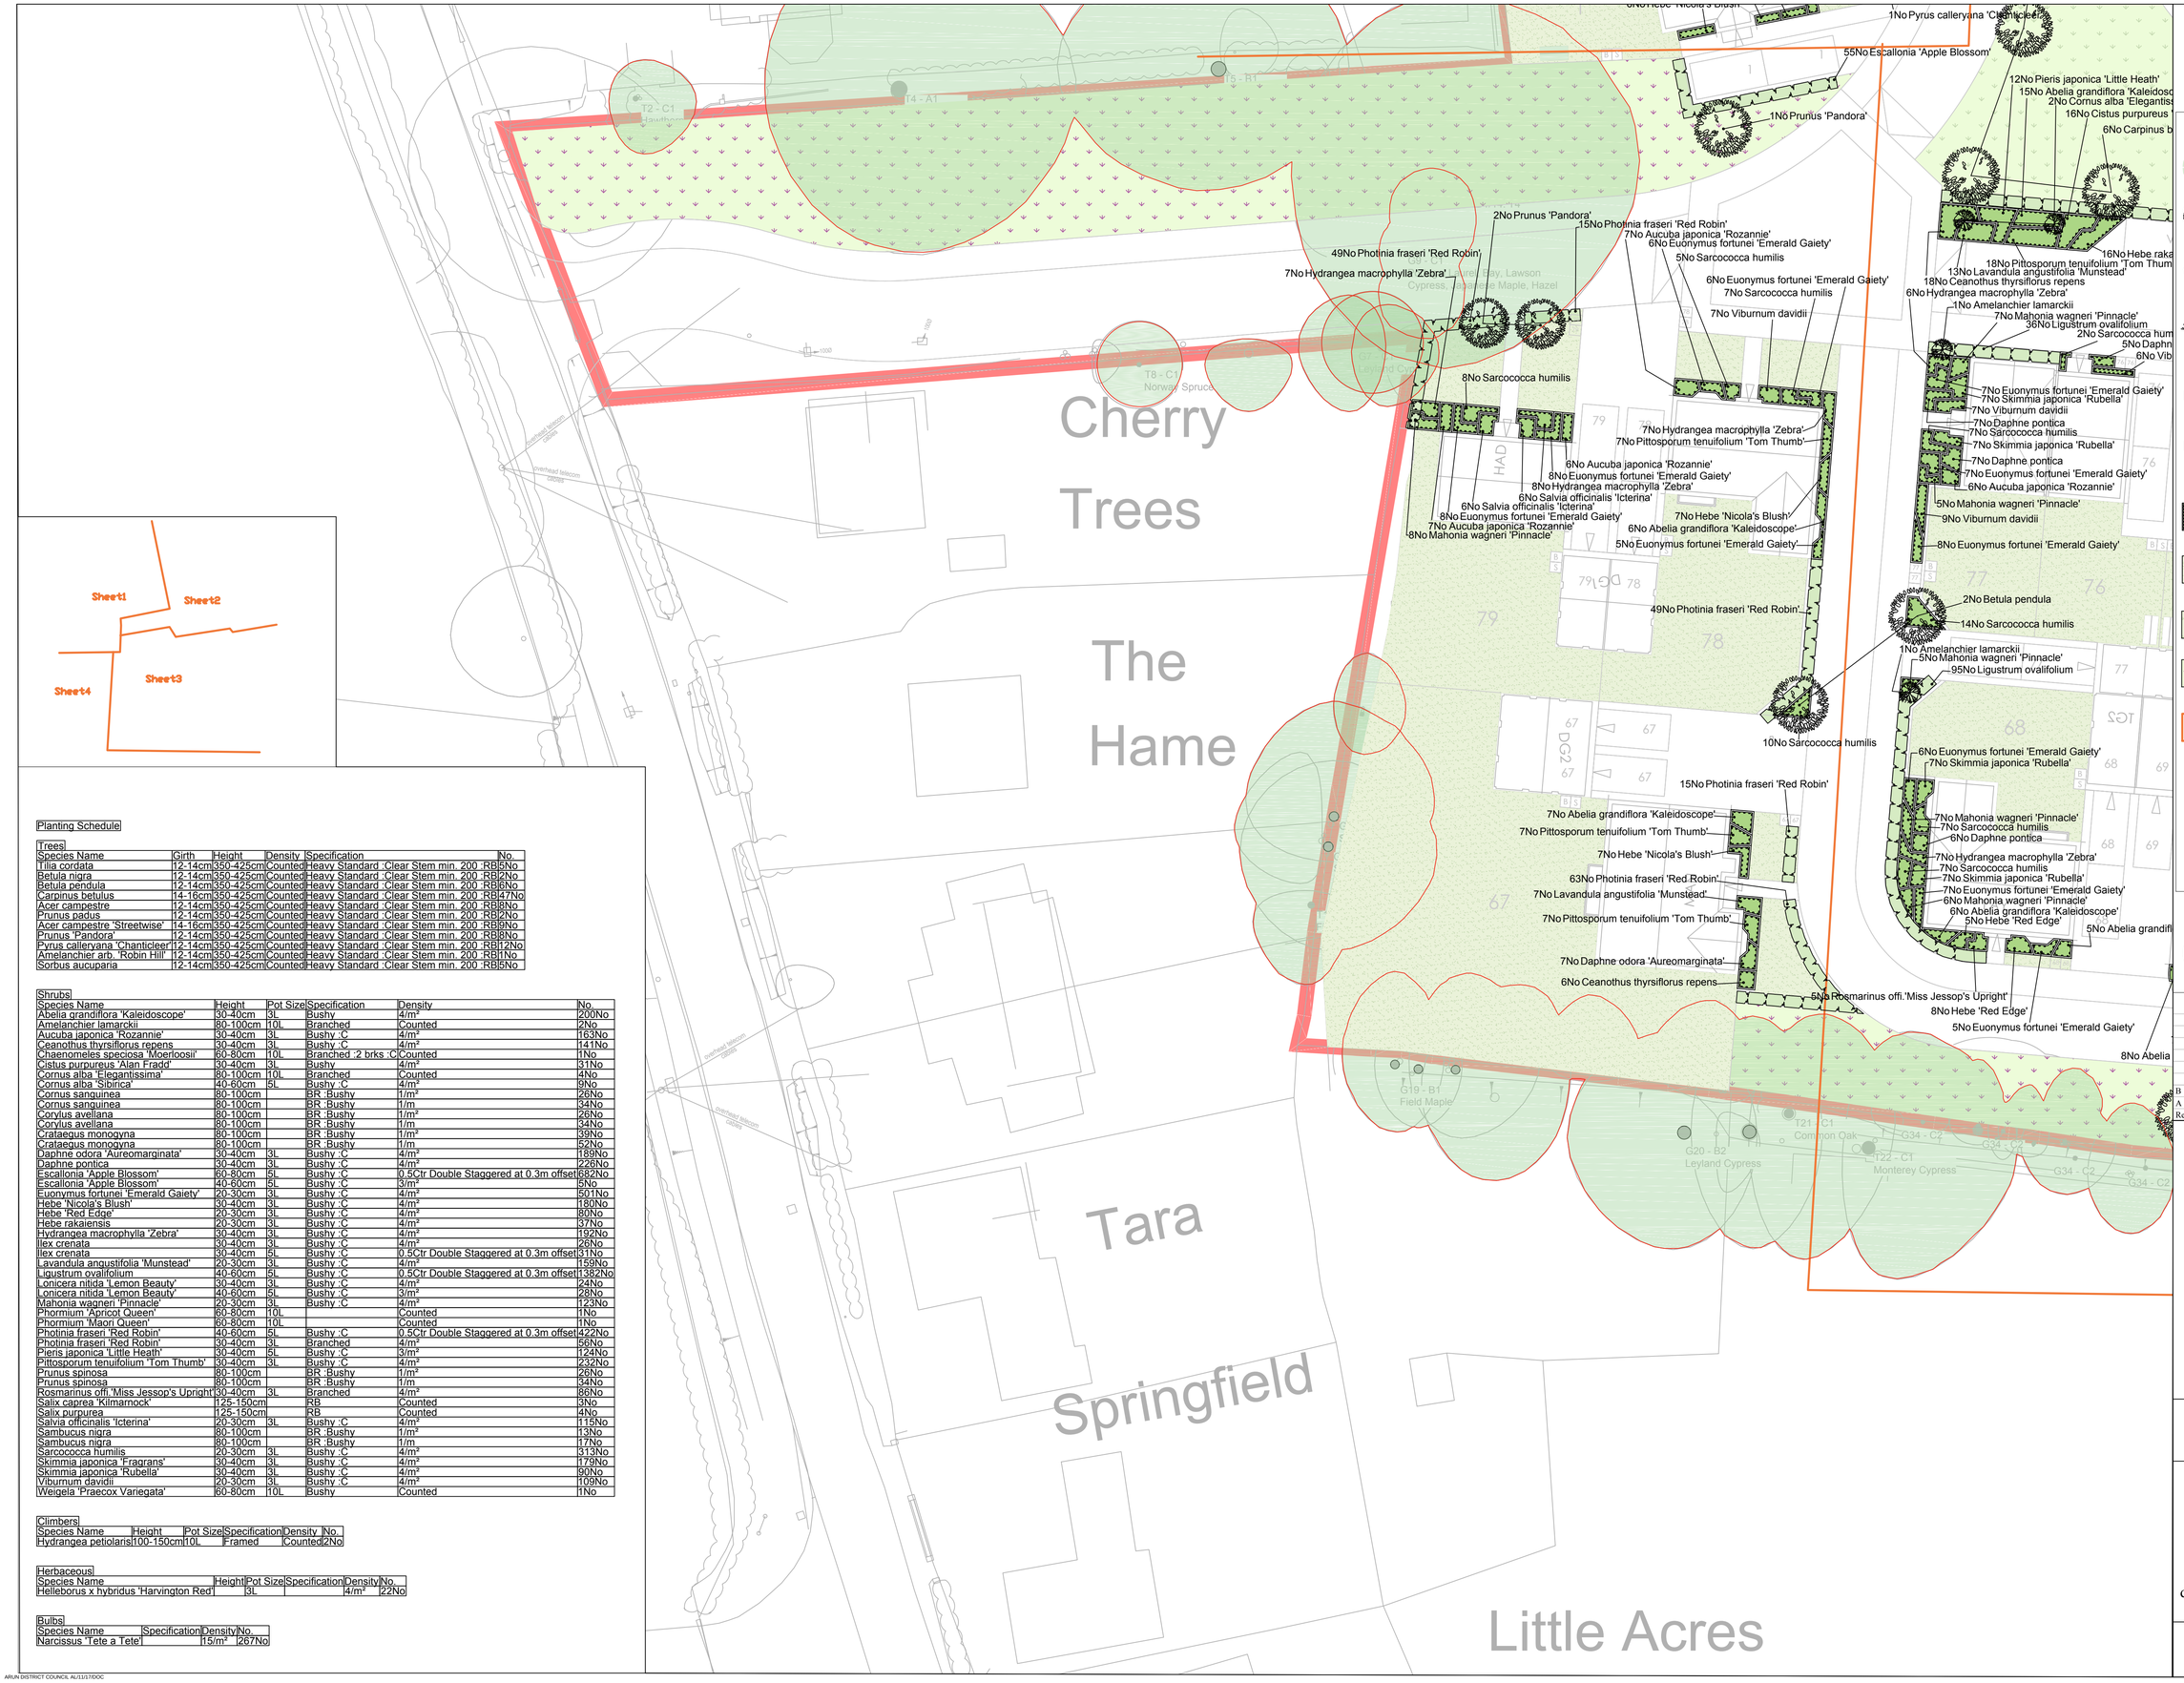

SPECIFICATION
All works generally, to comply with the written Soft Landscape Specification.

NOTE: DO NOT SCALE FROM DRAWING

Legend

- Existing trees to be retained and protected during construction
- Proposed tree planting within soft landscape. See detail on sheet 1
- Proposed specimen shrub planting to receive short angular staking on half standards with expandable tree ties. Irrigation tubing to root system of specimens as required
- Proposed climbing plants to be trained up adjacent wall/ fence/pergola with galvanised wires and hook set 250mm apart with support canes removed prior to planting
- Proposed hedge planting to be planted in a double staggered row 300mm apart and at 500mm centres in each row. To be maintained at 1m height
- Proposed mixed native hedge planting to be planted in a double staggered row 300mm apart and at 500mm centres in each row. To be maintained at 1m height and 1.8m height adjacent to site boundaries
- Proposed shrub planting to receive 75mm bark mulch after planting operations
- Proposed grass areas to receive good quality amenity grass turves laid in line with good horticultural practices
- Proposed grassland areas, to be seeded with EG9 Grass Mixture grass seed mix as supplied by Emorsgate Seeds and sown at 5 grams per msq, or similar and approved
- Proposed Species Rich Lawn Turf (WFT-Species-Rich-26) as supplied by Wildflower Turf
- Cut lines

Planting Schedule

Trees

Species Name	Girth	Height	Density	Specification	No.
Tilia cordata	12-14cm	350-425cm	Counted	Heavy Standard :Clear Stem min. 200 :RB	5No
Betula nigra	12-14cm	350-425cm	Counted	Heavy Standard :Clear Stem min. 200 :RB	2No
Betula pendula	12-14cm	350-425cm	Counted	Heavy Standard :Clear Stem min. 200 :RB	6No
Carpinus betulus	14-16cm	350-425cm	Counted	Heavy Standard :Clear Stem min. 200 :RB	47No
Acer campestre	12-14cm	350-425cm	Counted	Heavy Standard :Clear Stem min. 200 :RB	8No
Prunus padus	12-14cm	350-425cm	Counted	Heavy Standard :Clear Stem min. 200 :RB	2No
Acer campestre 'Streetwise'	14-16cm	350-425cm	Counted	Heavy Standard :Clear Stem min. 200 :RB	9No
Prunus 'Pandora'	12-14cm	350-425cm	Counted	Heavy Standard :Clear Stem min. 200 :RB	8No
Pyrus callervana 'Chanticleer'	12-14cm	350-425cm	Counted	Heavy Standard :Clear Stem min. 200 :RB	12No
Amelanchier arb. 'Robin Hill'	12-14cm	350-425cm	Counted	Heavy Standard :Clear Stem min. 200 :RB	1No
Sorbus aucuparia	12-14cm	350-425cm	Counted	Heavy Standard :Clear Stem min. 200 :RB	5No

Shrubs

Species Name	Height	Pot Size	Specification	Density	No.
Abelia grandiflora 'Kaleidoscope'	30-40cm	3L	Bushy	4/m²	200No
Amelanchier lamarckii	80-100cm	10L	Branched	Counted	2No
Aucuba japonica 'Rozannie'	30-40cm	3L	Bushy :C	4/m²	163No
Ceanothus thyrsiflorus repens	30-40cm	3L	Bushy :C	4/m²	141No
Chaenomeles speciosa 'Moerloosii'	60-80cm	10L	Branched :2 brks :C	Counted	1No
Cistus purpureus 'Alan Fradd'	30-40cm	3L	Bushy	4/m²	31No
Cornus alba 'Elegantissima'	80-100cm	10L	Branched	Counted	4No
Cornus alba 'Sibirica'	40-60cm	5L	Bushy :C	4/m²	9No
Cornus sanguinea	80-100cm		BR :Bushy	1/m²	26No
Cornus sanguinea	80-100cm		BR :Bushy	1/m	34No
Corylus avellana	80-100cm		BR :Bushy	1/m²	26No
Corylus avellana	80-100cm		BR :Bushy	1/m	34No
Crataegus monogyna	80-100cm		BR :Bushy	1/m²	39No
Crataegus monogyna	80-100cm		BR :Bushy	1/m	52No
Daphne odora 'Aureomarginata'	30-40cm	3L	Bushy :C	4/m²	189No
Daphne pontica	30-40cm	3L	Bushy :C	4/m²	226No
Escallonia 'Apple Blossom'	60-80cm	5L	Bushy :C	0.5Ctr Double Staggered at 0.3m offset	682No
Escallonia 'Apple Blossom'	40-60cm	5L	Bushy :C	3/m²	5No
Euonymus fortunei 'Emerald Gaiety'	20-30cm	3L	Bushy :C	4/m²	501No
Hebe 'Nicola's Blush'	30-40cm	3L	Bushy :C	4/m²	180No
Hebe 'Red Edge'	20-30cm	3L	Bushy :C	4/m²	80No
Hebe rakaiensis	20-30cm	3L	Bushy :C	4/m²	37No
Hydrangea macrophylla 'Zebra'	30-40cm	3L	Bushy :C	4/m²	192No
Ilex crenata	30-40cm	3L	Bushy :C	4/m²	26No
Ilex crenata	30-40cm	5L	Bushy :C	0.5Ctr Double Staggered at 0.3m offset	31No
Lavandula angustifolia 'Munstead'	20-30cm	3L	Bushy :C	4/m²	159No
Ligustrum ovalifolium	40-60cm	5L	Bushy :C	0.5Ctr Double Staggered at 0.3m offset	1382No
Lonicera nitida 'Lemon Beauty'	30-40cm	3L	Bushy :C	4/m²	24No
Lonicera nitida 'Lemon Beauty'	40-60cm	5L	Bushy :C	3/m²	28No
Mahonia wagneri 'Pinnacle'	20-30cm	3L	Bushy :C	4/m²	123No
Phormium 'Apricot Queen'	60-80cm	10L		Counted	1No
Phormium 'Maori Queen'	60-80cm	10L		Counted	1No
Photinia fraseri 'Red Robin'	40-60cm	5L	Bushy :C	0.5Ctr Double Staggered at 0.3m offset	422No
Photinia fraseri 'Red Robin'	30-40cm	3L	Branched	4/m²	56No
Pieris japonica 'Little Heath'	30-40cm	5L	Bushy :C	3/m²	124No
Pittosporum tenuifolium 'Tom Thumb'	30-40cm	3L	Bushy :C	4/m²	232No
Prunus spinosa	80-100cm		BR :Bushy	1/m²	26No
Prunus spinosa	80-100cm		BR :Bushy	1/m	34No
Rosmarinus offi.'Miss Jessop's Upright'	30-40cm	3L	Branched	4/m²	86No
Salix caprea 'Kilmarnock'	125-150cm		RB	Counted	3No
Salix purpurea	125-150cm		RB	Counted	4No
Salvia officinalis 'Icterina'	20-30cm	3L	Bushy :C	4/m²	115No
Sambucus nigra	80-100cm		BR :Bushy	1/m²	13No
Sambucus nigra	80-100cm		BR :Bushy	1/m	17No
Sarcococca humilis	20-30cm	3L	Bushy :C	4/m²	313No
Skimmia japonica 'Fragrans'	30-40cm	3L	Bushy :C	4/m²	179No
Skimmia japonica 'Rubella'	30-40cm	3L	Bushy :C	4/m²	90No
Viburnum davidii	20-30cm	3L	Bushy :C	4/m²	109No
Weigela 'Praecox Variegata'	60-80cm	10L	Bushy	Counted	1No

Climbers

Species Name	Height	Pot Size	Specification	Density	No.
Hydrangea petiolaris	100-150cm	10L	Framed	Counted	2No

Herbaceous

Species Name	Height	Pot Size	Specification	Density	No.
Helleborus x hybridus 'Harvington Red'		3L		4/m²	22No

Bulbs

Species Name	Specification	Density	No.
Narcissus 'Tete a Tete'		15/m²	267No

Rev	Date	Details	Drawn
B	29.11.16	Sub Station Layout Change	JD
A	08.06.16	Comments	JD

ACD ENVIRONMENTAL
Ecology
Archaeology
Arboriculture
Landscape Architecture

ACD at these offices:
Rodbourne Rail Business Centre, Grange Lane, Malmesbury, SN16 0ES
Tel: 01666 825646

Courtyard House, Mill Lane, Godalming, GU7 1EY
Tel: 01483 425714

Suite 6, Crescent House, Yonge Close, Eastleigh, SO50 9SX
Tel: 02382 026 300
email: mail@acdenv.co.uk
www.acdenvironmental.co.uk

scheme: Hook Lane, Westergate
client: David Wilson Homes

drawing: Landscape Proposals
date: May 2016
scale: 1:200@A1
drawing no: BDWS20440 11B sheet4
drawn: DC checked: AE

Copyright of ACD Environmental Ltd. All rights described in Chapter IV of the Copyright, Designs and Patents Act 1988 have been generally asserted: 2011. Copyright of this plan remains with ACD until all fees have been paid in full.