


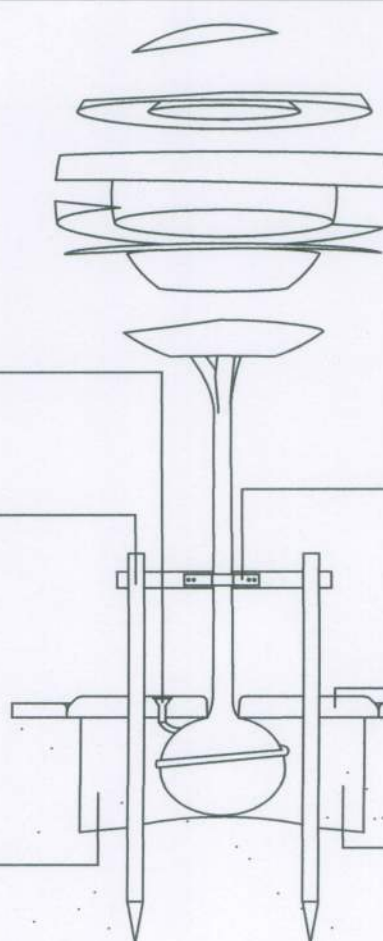

Pressure impregnate softwood stakes driven into ground with a minimum of 400mm below ground

The tree should be positioned in the hole so that the top of the rootball is level with the surrounding

Backfilled material to be either originally excavated soil or imported soil to BS3882:2007. Topsoil depth to be 300mm with subsoil depth 600mm within tree pit.

To be backfilled in layers of 300mm, each layer to be lightly firmed in with heel, to exclude large voids.

All components as supplied from GreenBlue Urban or similar and approved

Wire cage to be left on, and
folded back/cut away
around stem, if rootballed.

Rubber belting and spacer block attached with galvanised nails with tie height $1/3$ stem height

Good quality mulch to be applied to a minimum of 75mm depth, and no more than 150mm, leaving the stem base clear and mulch free

Tree pit to be no deeper than rootball, 600mm larger than rootball on all sides, and should be square

SPECIFICATION
All works generally, to comply with the written Soft Landscape Specification.

NOTE: DO NOT SCALE FROM DRAWING

Legend

Existing trees to be retained and protected during construction

Proposed tree planting within so
landscape. See detail on sheet 1

Proposed specimen shrub plants receive short angular staking on standards with expandable tree Irrigation tubing to root system of specimens as required

Proposed climbing plants to be trained up adjacent wall/ fence/pergola with galvanised wires and hook set 250mm apart with support canes removed prior to planting

Proposed hedge planting to be planted in a double staggered row 300mm apart and at 500mm centres in each row. To be maintained at 1m height

Proposed mixed native hedge planting to be planted in a double staggered row 300mm apart and at 500mm centres in each row. To be maintained at 1m height and 1.8m height adjacent to site

Proposed shrub planting to receive 75mm bark mulch after planting operations

Proposed grass areas to receive good quality amenity grass turves laid in line with good horticultural practices


Proposed Species Rich Lawn Turf
(WFT-Species-Rich-26) as supplied by
Wildflower Turf or similar and approved

Proposed Wildflower Landscape Turf
(WFT-Landscape-34) as supplied by
Wildflower Turf or similar and approved

Proposed SUDS Wildflower Turf
(WFT-SUD-37) as supplied by Wildflower
Turf of similar and approved

Proposed marginal/wetland planting

Proposed 1.2m high post and rail fence

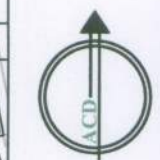

G	12.04.17	Additional planting to central pond	AE
F	11.04.17	Easement added to Eastern boundary	JD
E	07.04.17	Replacement Oak	JD
D	08.03.17	Layout change	AE
C	20.02.17	Revisions due to revised drainage	AE
B	29.11.16	Sub Station Layout Change	JD
A	08.06.16	Comments	JD
Rev	Date	Details	Drawn



HEAD OFFICE
Rodbourn Rail Business Centre, Grange Lane,
Malmesbury, SN16 0ES
Tel: 01666 825646

Courtyard House, Mill Lane, Codralling, GU7 1EY
Tel: 01483 425714

Suite 6, Crescent House, Yonge Close, Eastleigh, SO50 9JY
Tel: 02382 026300

9 Brownlow Road, Cambridge, CB4 3NG
Tel: 07825 868654

email: mail@acdenv.co.uk
www.acdenvironmental.co.uk

scheme: Hook Lane, Westergate
client: David Wilson Homes

drawing: Landscape Proposals
date: May 2016
scale: 1:200@A1
drawing no: BDWS20440 11G sheet1
drawn: DC checked: AE

Copyright of ACD Environmental Ltd. All rights described in Chapter IV of the Copyright, Designs and Patents Act 1988 have been generally asserted: 2011. Copyright of this plan remains with ACD until all fees have been paid in full.