


External Works Key:-

- 2.0m Brick Wall (Refer to Engineer's Layout for retaining wall locations).
- 1.8m Close boarded fence (Refer to Engineer's Layout for location and levels of brick retaining wall and retaining gravel board).
- 0.6m Kneeh rail.
- 1.8m Close Boarded Access Gate.
- Handrails to be provided adjacent dwarf retaining wall and steps where height of fall is greater than 900mm Refer to Engineer's details for further information.
- 0.6m GVA Wide Access Paths.
- 35 x 450 x 450mm Buff River concrete paving slabs
- Patio Areas (Size depending on margin).
- 450mm Buff River concrete paving slabs 1500x1500mm including path.
- 450mm Buff River concrete paving slabs 1500x1500mm including path.
- Specification A2 - House type Hadley -35 x 450 x 450mm Buff River concrete paving slabs 1500x1500mm including path.
- Specification A1 - House types Manning, Layton and Holden -35 x 450 x 450mm Buff River concrete paving slabs 1800x1300mm including path.
- Bin handrailings to rear gardens.
- 35 x 450 x 450mm Buff River concrete paving slabs
- Bin collection areas.
- 35 x 450 x 450mm Buff River concrete paving slabs
- Tarmac surfacing (Refer to Engineers details for full collection specification).
- 2.0m x 1.25m Garden Shed to selected units only.

Refer to Landscape Architects drawings for details of all soft landscaped areas



KEY PLAN NTS

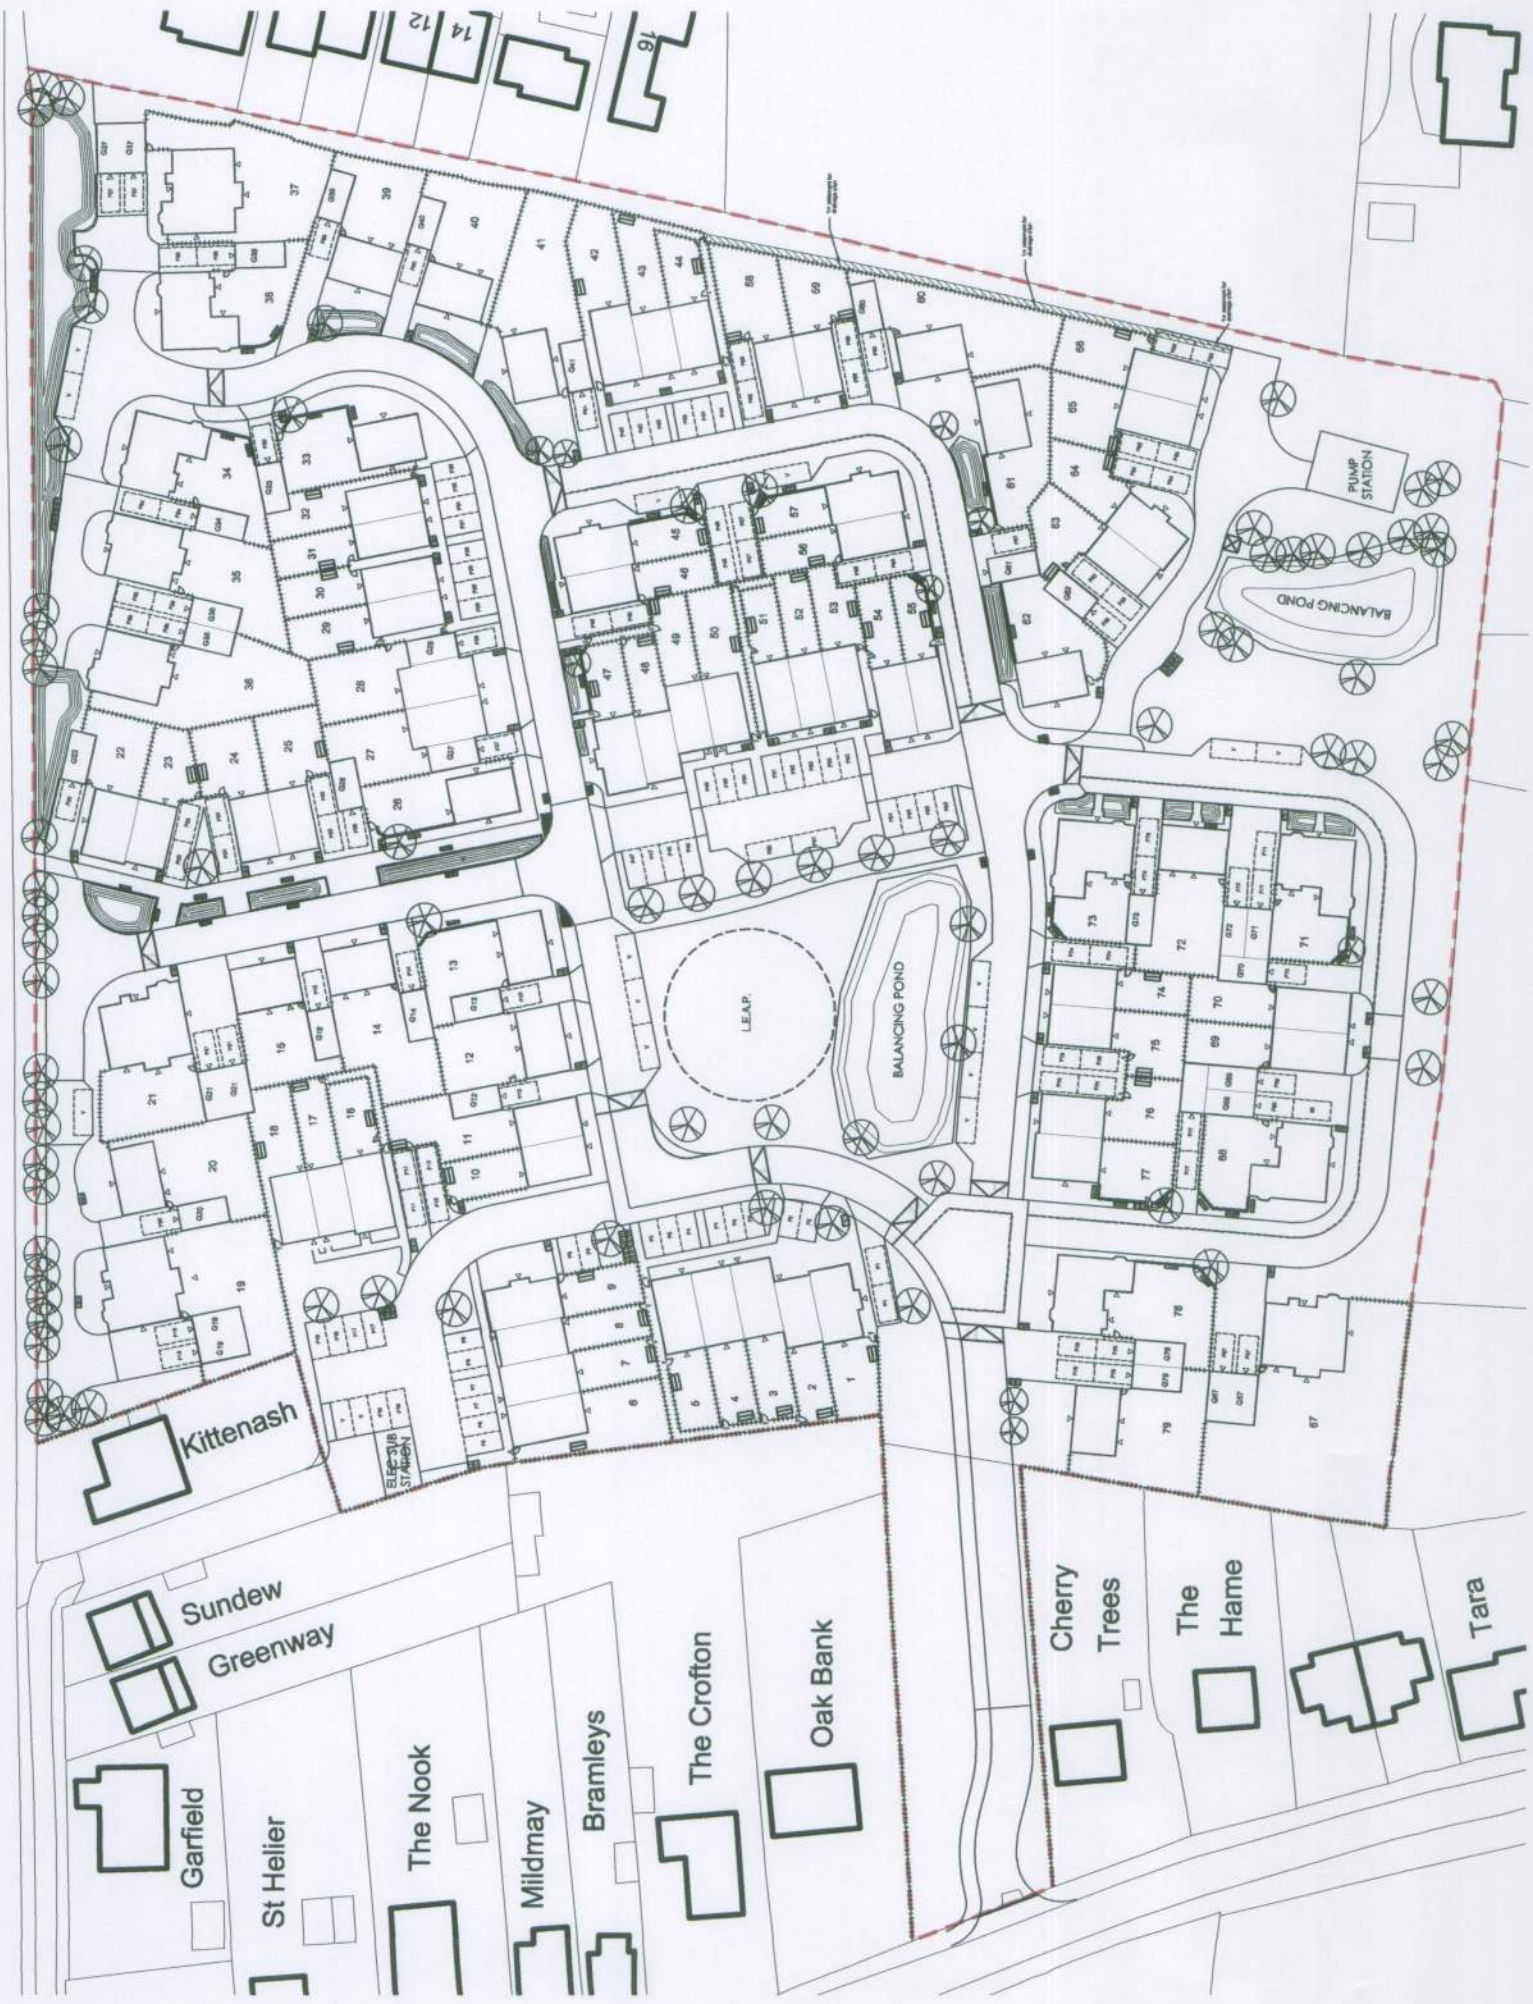

Drawn by ASC				Checked by			
Date:	JAN 17	Drawn by:	ASC	Checked by:			
Revisions		Rev	Date	Drawn	Checked		
1	28/02/17	ASC					
2	28/02/17	ASC					
TENDER ISSUE

Project: TO THE EAST OF HOOK LANE
WIMBORNE
WEST SUSSEX

Drawn by: WEST SUSSEX
EXTERNAL WORKS LAYOUT
SHEET 1 OF 2

carlton
design partnership

Scale: 1:200
Date: 16/08/17
Rev: 14