



Path (um)

Drawn by : MJW Checked by :
Date: APRIL '16
© This drawing and the works depicted contains information that is the copyright of Carlton Design Partnership Ltd. This drawing may also contain copyrighted information of third parties. This drawing or part thereof may not be reproduced, re-used or altered except with the written permission of the originator. No liability will be accepted for amendments made by third parties. Scaled measurements must not be taken from this drawing. Any discrepancy or disparity must be notified to the originator in writing. This drawing may contain Ordnance Survey Data that is subject to Crown Copyright. All Rights reserved.

Revisions			
Rev	Date	Drawn	Checked
A	28/04/16	LMB	
UPDATED IN LINE WITH SITE LAYOUT REV R.			
B	30/08/16	MJW	
UPDATED IN LINE WITH SITE LAYOUT REV S.			
C	14/11/16	LMB	
SUB STATION RE-LOCATED, PLOT 23 MOVED BACK.			
D	27/01/17	MJW	
UPDATED IN LINE WITH SITE LAYOUT REV U.			
E	07/03/17	MJW	
UPDATED IN LINE WITH SITE LAYOUT REV W			
F	09/03/17	LMB	
PROPOSED TREE LOCATIONS UPDATED AS ACD PLANS.			
G	11/04/17	LMB	
UPDATED IN LINE WITH SITE LAYOUT REV Y.			


- Allocated Parking Space
- Visitor Parking Space
- Garage for Car and Cycle Parking
- Cycle Parking Within Shed

Project:
LAND TO THE EAST OF HOOK LANE
WESTERGATE
WEST SUSSEX
Drawing Title:
PARKING PLAN

DAVID WILSON HOMES
WHERE QUALITY LIVES

carlton
design partnership

Scale: 1:500 @ A1
Drg No: 160104/PP Rev: G

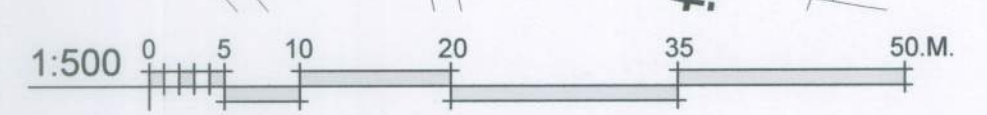

X:\CURRENT PROJECTS\BARRATT SOUTHAMPTON\160104 WESTERGATE, WEST SUSSEX\SITE LAYOUT\SITE LAYOUT_51