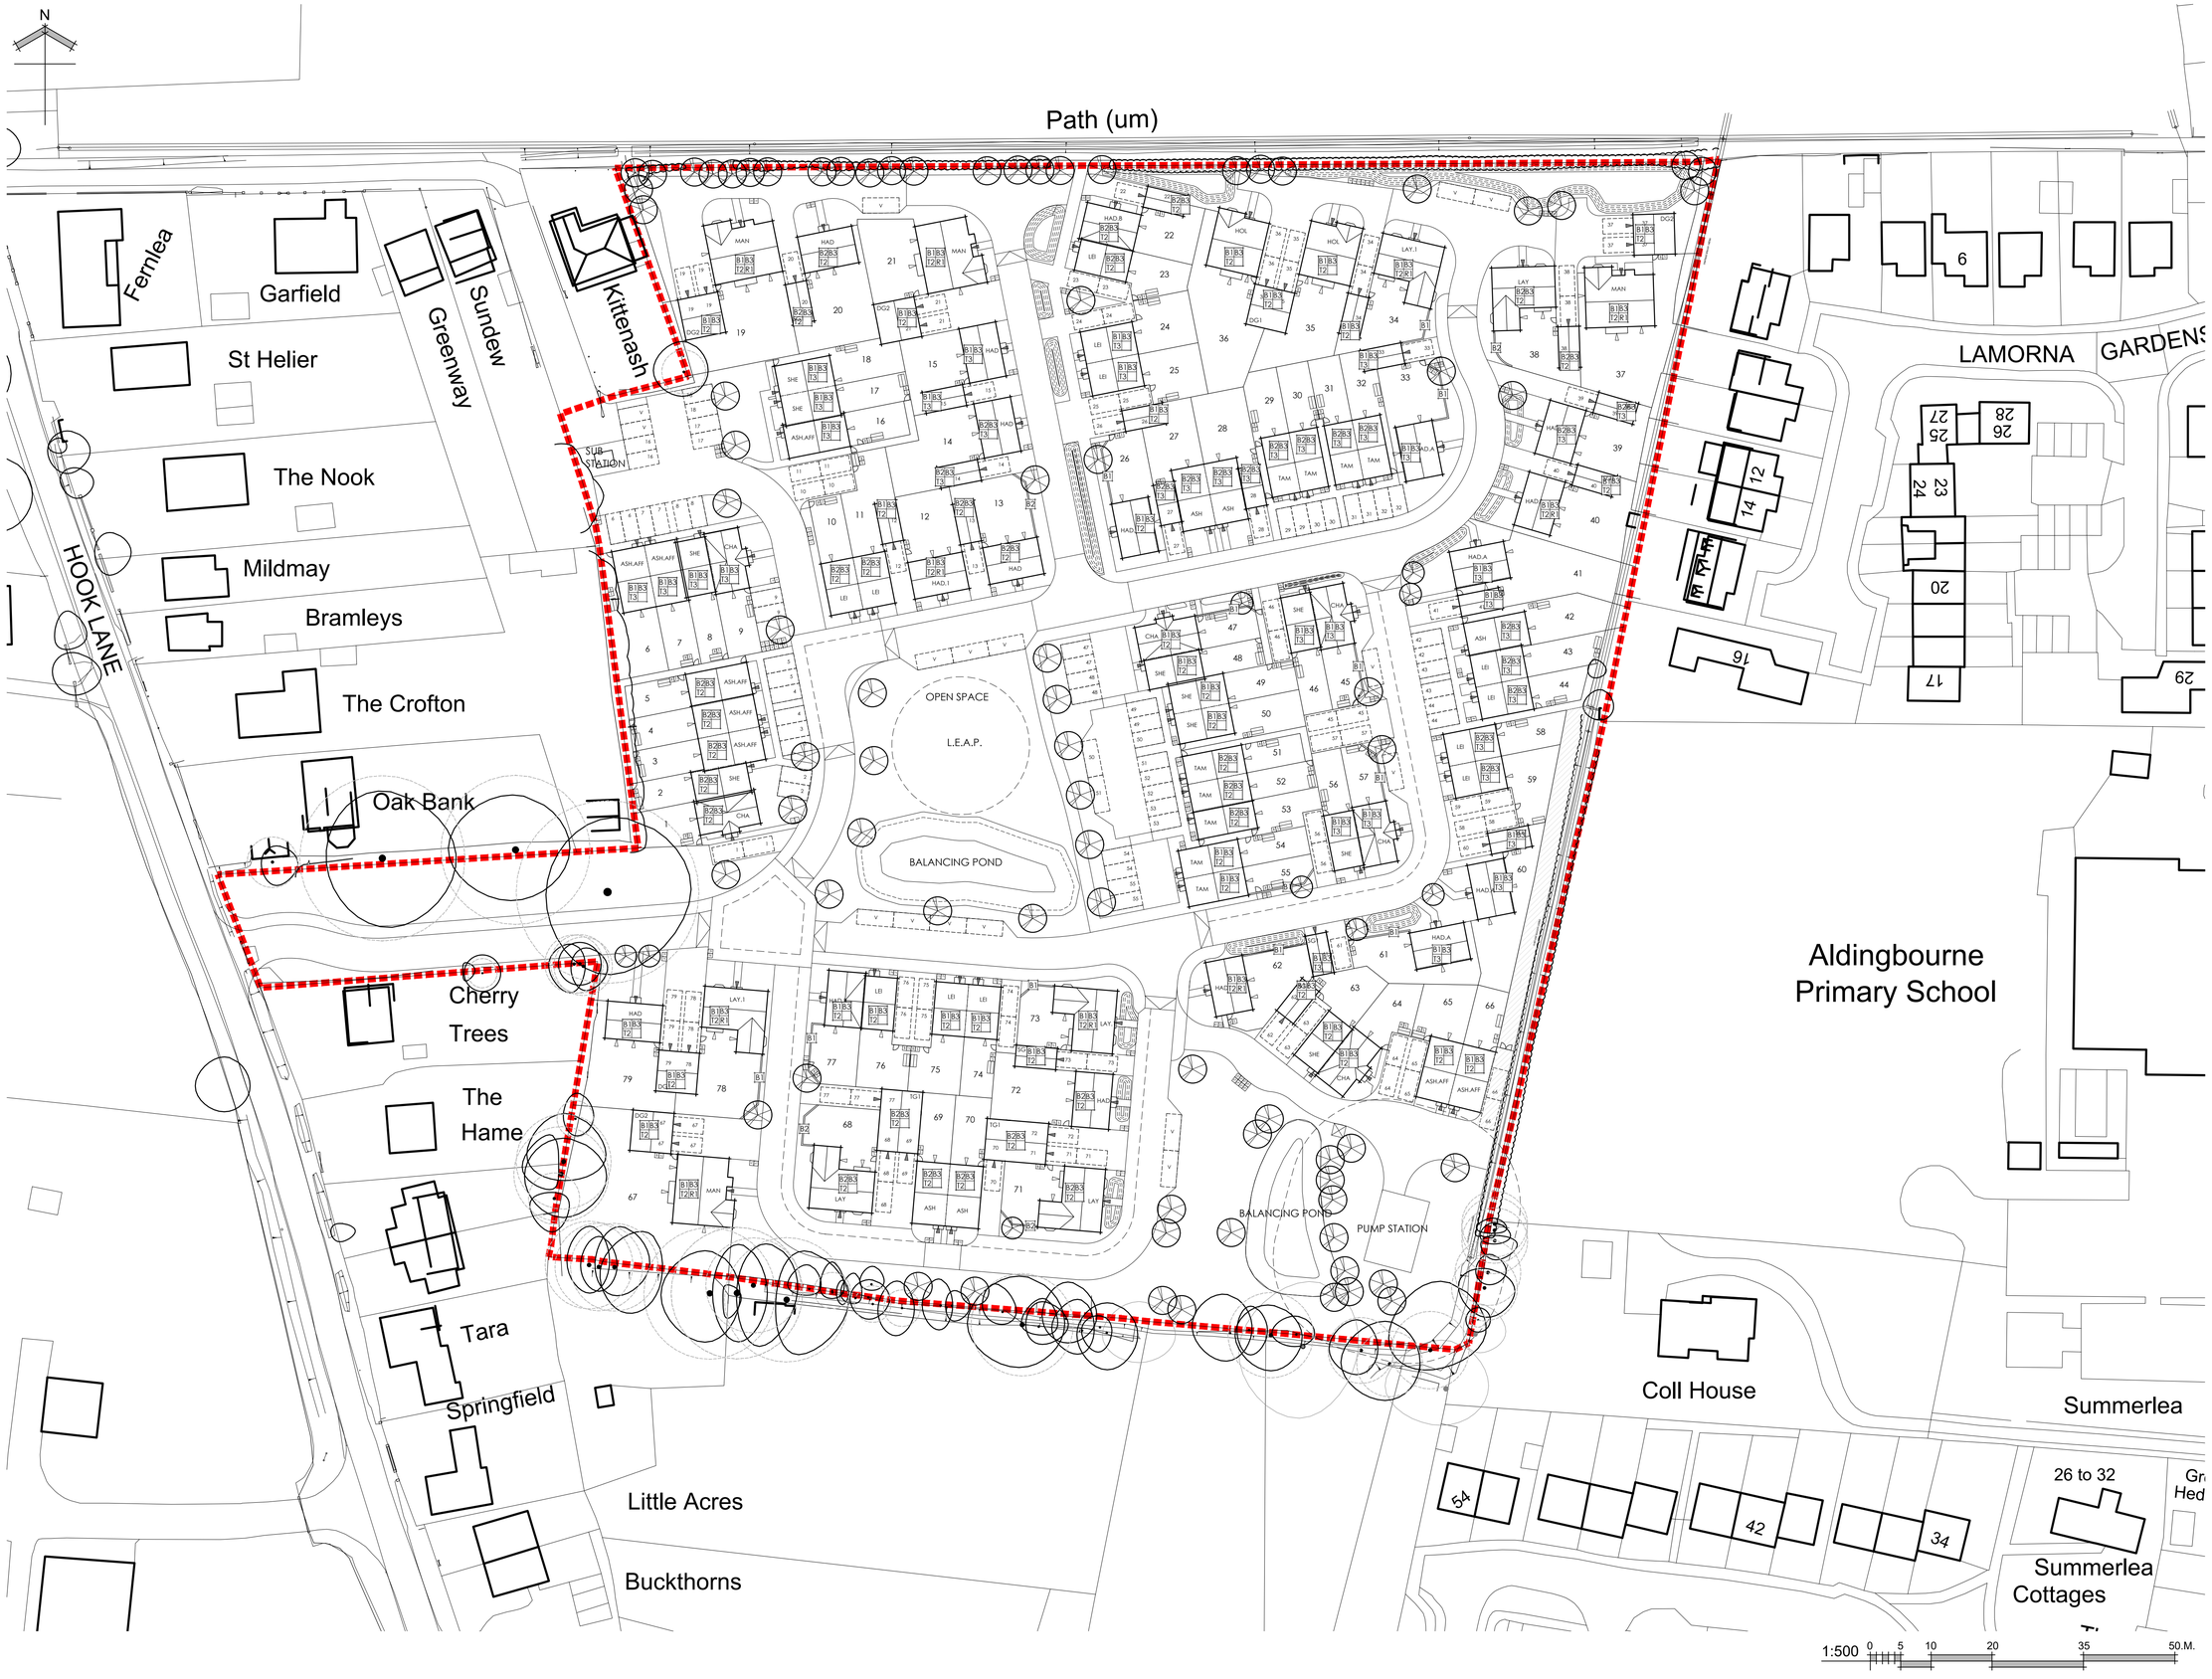

Drawn by : LMB Checked by :

Date: APRIL '16

© This drawing and the works depicted contains information that is the copyright of Carlton Design Partnership Ltd. This drawing may also contain copyrighted information of third parties. This drawing or part thereof may not be reproduced, re-used or altered except with the written permission of the originators. No liability will be accepted for amendments made by third parties. Scaled measurements must not be taken from this drawing. Any discrepency or disparity must be notified to the originator in writing. This drawing may contain Ordnance Survey Data that is subject to Crown Copyright. All Rights reserved.

Revisions

Rev	Date	Drawn	Checked
A	26/04/16	LMB	
UPDATED IN LINE WITH SITE LAYOUT.			
B	28/04/16	LMB	
UPDATED IN LINE WITH SITE LAYOUT REV R.			
C	30/08/16	MJW	
UPDATED IN LINE WITH SITE LAYOUT REV S			
D	14/11/16	LMB	
SUB STATION RE-LOCATED, PLOT 23 MOVED BACK.			
E	27/01/17	MJW	
UPDATED IN LINE WITH SITE LAYOUT REV U			
F	07/03/17	MJW	
UPDATED IN LINE WITH SITE LAYOUT REV W			
G	09/03/17	LMB	
PROPOSED TREE LOCATIONS UPDATED AS ACD PLANS.			
H	14/03/17	LMB	
BRICK & ROOF TILE TYPES UPDATED.			
J	30/03/17	LMB	
ROOF TILE TYPES UPDATED.			
K	11/04/17	LMB	
UPDATED IN LINE WITH SITE LAYOUT REV Y.			
L	07/06/17	MJW	
BRICK TYPES UPDATED.			

Legend

BODY BRICK	FEATURE BRICK	BOUNDARY WALL
ROOF	RENDER	

Brick Types.

B1. Sunset Red.
B2. Caldera Red.
B3. Tuscan Red.

Roof Tiles.

T2. Redland Richmond Black.
T3. Redland Richmond Flame Red.

Render.

R1. Chalk Monocouche.

All doors and windows to be white UPVC. All sofits & facias to be white. All rainwater goods to be black. All canopies to be GRP.

Project:
LAND TO THE EAST OF HOOK LANE
WESTERGATE
WEST SUSSEX

Drawing Title:
MATERIALS SCHEDULE

DAVID WILSON HOMES
WHERE QUALITY LIVES

carlton design partnership
selrun house: 30a castle way, southampton, SO14 2AW tel: 023 8071 9400
carlton design partnership ltd reg:2326815 registered office: 7 finsly 141 old christchurch rd BH1 1JU

Scale: 1:500 @ A1

Drg No: 160104/MS Rev: L

X:\CURRENT PROJECTS\BARRATT SOUTHAMPTON\160104 WESTERGATE, WEST SUSSEX\SITE LAYOUT\SITE LAYOUT_53

ARUN DISTRICT COUNCIL AL/11/17/DOC