


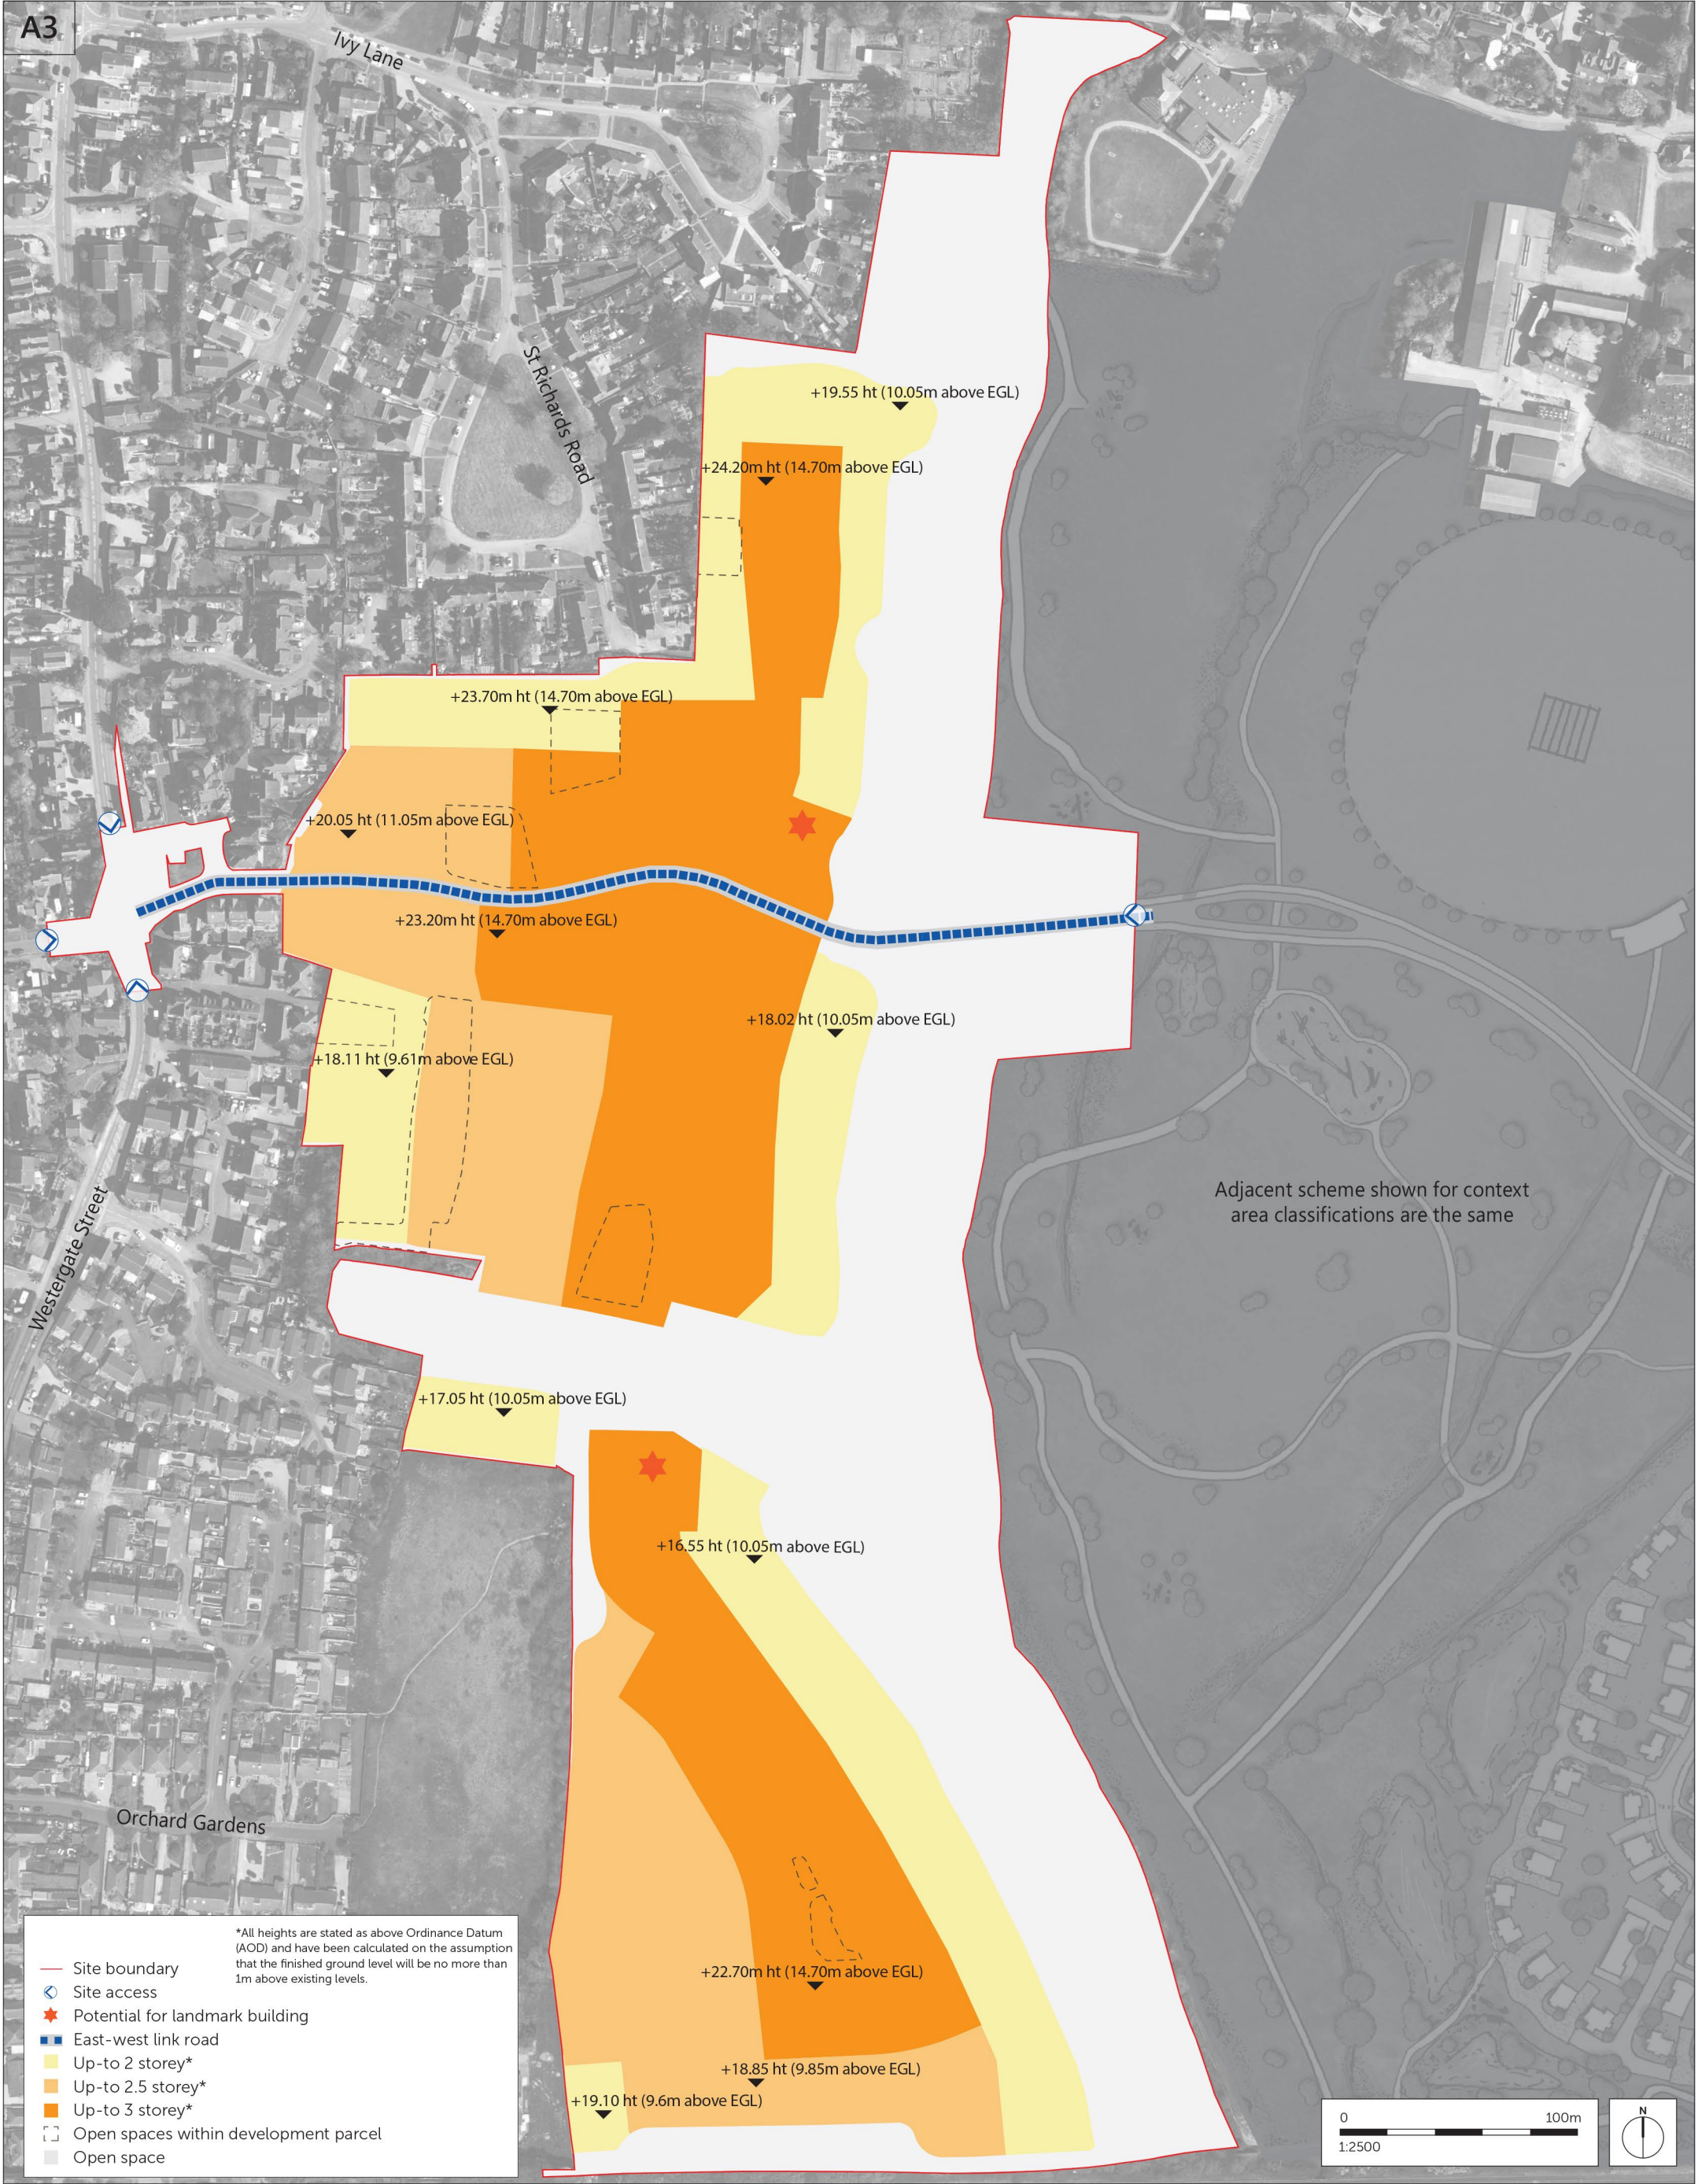

Romsey T: 01794 367703
Portishead T: 01275 407000
London T: 01794 367703
www.thrivearchitects.co.uk

Rev	Description	Date	Au	Ch
A	Planning Issue	20.09.23	AB/NN	AB/--

Project Land East Of Westergate, Aldingbourne
Drawing Storey Heights Parameter Plan - 01

Client	Cala Homes South Home Counties		
Job no.	CALA230719	Date	31.07.23
Dwg no.	SHPP-01	Rev.	A
Author	PM/AA	Checked	HM/-
Status	PLANNING	Scale	1:2500@A3
		Office	Romsey

Client ref. -

