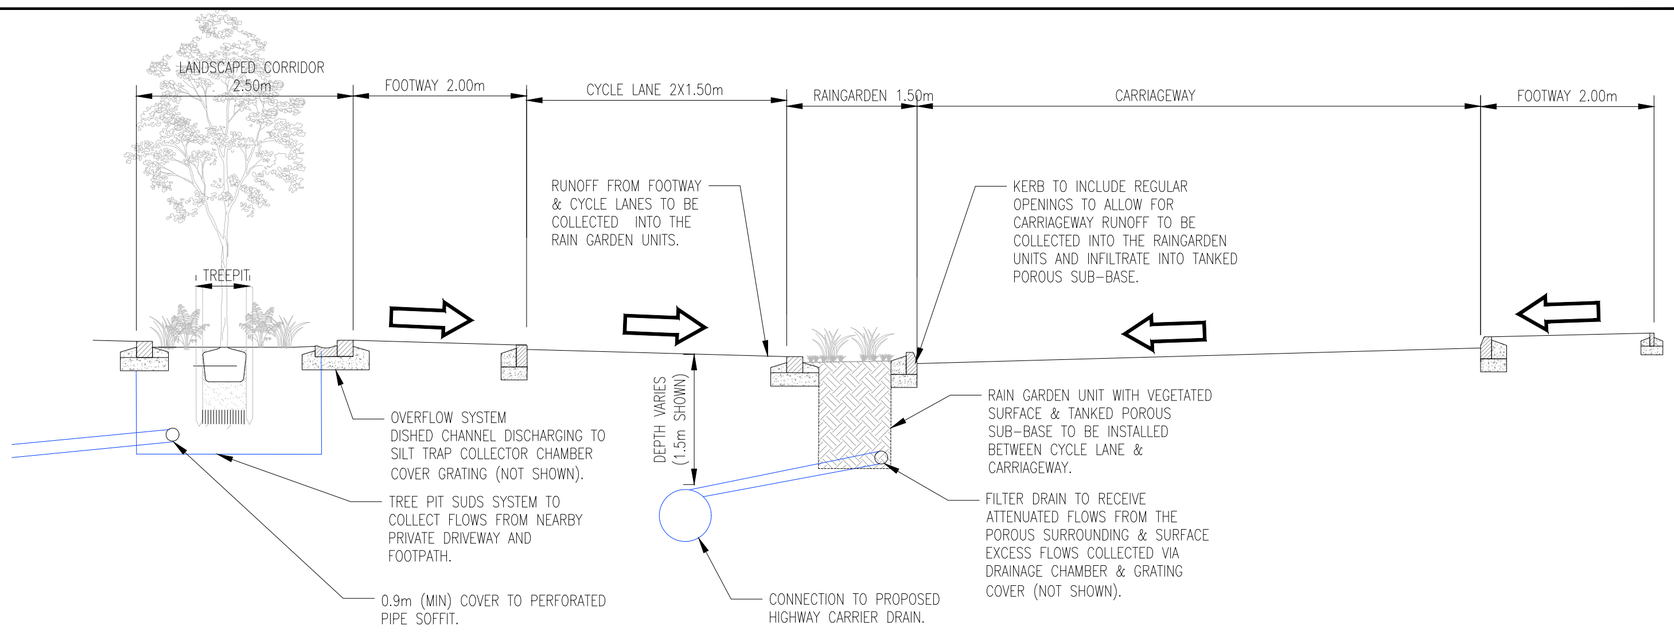

SECTION (A-A) OF THE PROPOSED HIGHWAY DRAINAGE CORRIDOR (N.T.S)

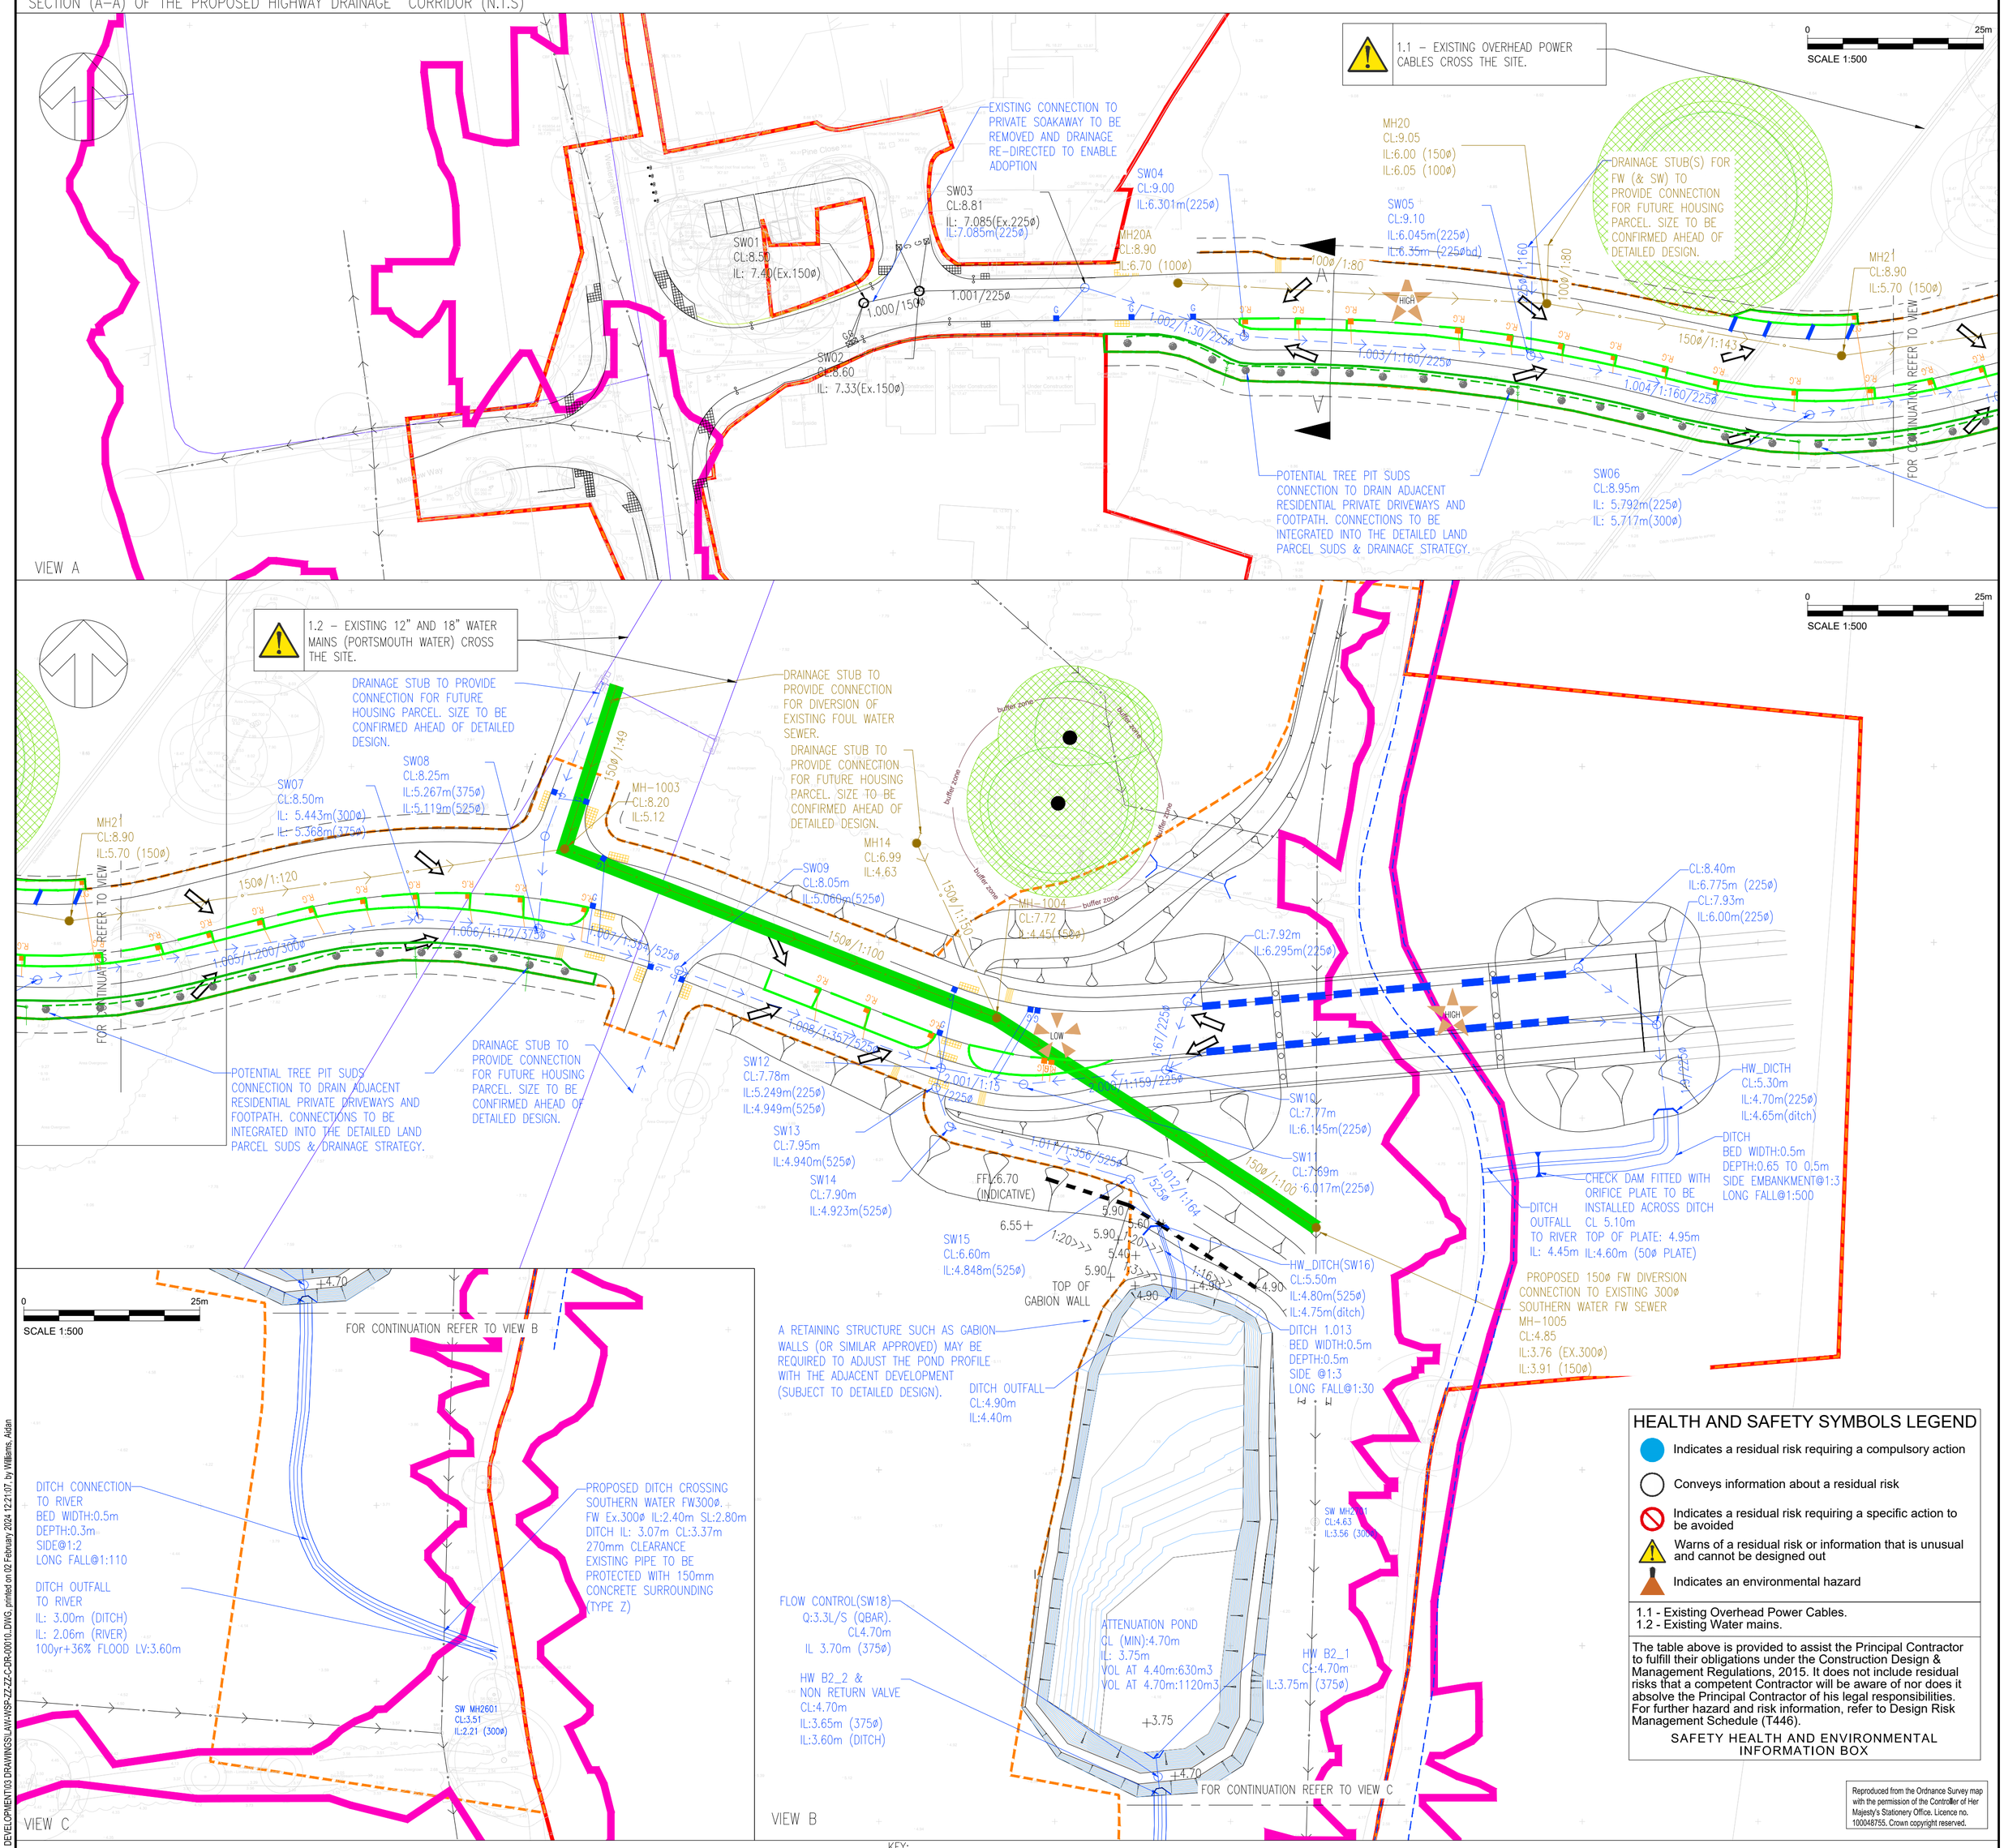

HEALTH AND SAFETY SYMBOLS LEGEND

- Indicates a residual risk requiring a compulsory action
- Conveys information about a residual risk
- Indicates a residual risk requiring a specific action to be avoided
- Warns of a residual risk or information that is unusual and cannot be designed out
- Indicates an environmental hazard

1.1 - Existing Overhead Power Cables.
1.2 - Existing Water mains.

The table above is provided to assist the Principal Contractor to fulfill their obligations under the Construction Design & Management Regulations, 2015. It does not include residual risks that a competent Contractor will be aware of nor does it absolve the Principal Contractor of his legal responsibilities. For further hazard and risk information, refer to Design Risk Management Schedule (T446).

SAFETY HEALTH AND ENVIRONMENTAL INFORMATION BOX

Reproduced from the Ordnance Survey map with the permission of the Controller of Her Majesty's Stationery Office. Licence no. 100048755. Crown copyright reserved.

NOTES:

1. THIS DRAWING IS TO BE READ IN CONJUNCTION WITH ALL RELEVANT ARCHITECTURAL & ENGINEERING DOCUMENTS AND DRAWINGS.
2. THIS DRAWING IS NOT TO BE REPRODUCED IN ANY PART OR FORM WITHOUT CONSENT OF WSP UK LIMITED, ALL COPY RIGHT RESERVED.
3. DIMENSIONS SHALL NOT BE SCALED FROM THIS DRAWING. ALL DIMENSIONS SHOWN ARE IN METRES, UNLESS OTHERWISE STATED.
4. CONFLICTING INFORMATION SHOWN ON THE ENGINEER'S DRAWINGS OR DISCREPANCIES BETWEEN THE INFORMATION GIVEN BY THE ENGINEER AND THAT PROVIDED BY OTHERS MUST BE REFERRED TO THE ENGINEER BEFORE THE WORKS COMMENCE.

UNTIL TECHNICAL APPROVAL HAS BEEN OBTAINED FROM THE RELEVANT LOCAL AUTHORITIES OR STATUTORY BODIES, IT SHOULD BE UNDERSTOOD THAT ALL DRAWINGS ARE ISSUED AS PRELIMINARY AND NOT FOR CONSTRUCTION. SHOULD THE CONTRACTOR AND / OR EMPLOYER COMMENCE WORK PRIOR TO APPROVAL BEING GIVEN, IT IS ENTIRELY AT THEIR OWN RISK

KEY:

- SITE BOUNDARY
- DETAILED APPLICATION BOUNDARY
- EXISTING SW SEWER & MANHOLE
- EXISTING SOUTHERN WATER FW SEWER
- EXISTING PORTSMOUTH WATER MAIN
- PROPOSED SW SEWER & CHAMBER
- PROPOSED ROAD GULLY & CONNECTION
- COMBINED KERB DRAINAGE SYSTEM
- PROPOSED HEADWALL & CULVERT
- PROPOSED DITCH/SWALE
- PROPOSED RAINGARDEN SUDS DRAINAGE SYSTEM
- PROPOSED LANDSCAPED CORRIDOR WITH POTENTIAL FOR SUDS TREE PITS TO SERVE THE ADJACENT RESIDENTIAL DEVELOPMENT
- PROPOSED COVERED CONNECTION CHANNEL (NIB NOBBLER OR SIMILAR APPROVED)
- PROPOSED BASIN MAJOR CONTOURS
- PROPOSED BASIN MINOR CONTOURS
- PROPOSED FW SEWER & CHAMBER
- PROPOSED FW SEWER DIVERSION
- PROPOSED HIGHWAY HIGH POINT
- PROPOSED HIGHWAY LOW POINT
- OVERLAND FLOW DIRECTION
- WATERCOURSE 1:100YR(+36% PEAK FLOW) FLOOD EXTENT

REV	DATE	BY	DESCRIPTION	CHK	APP
P02	02/02/2024	AW	SCALE BARS ADDED	JB	LRB
P01	22/09/2023	GLG	FIRST ISSUE	JB	LRB

DRAWING STATUS: B3 - FOR PLANNING

Grosvenor House
2 Grosvenor Square
Southampton
SO15 2BE, UK

T+ 44 (0) 2380 101 700
wsp.com

CLIENT:	CALA HOMES SOUTH HOMES COUNTIES
PROJECT:	LAND AT WESTERGATE
ARCHITECT:	-
TITLE:	EAST-WEST LINK ROAD DRAINAGE STRATEGY

SCALE @ A1:	CHECKED:		APPROVED:
1:500	JB		LRB
PROJECT No:	DESIGNED:	DRAWN:	DATE:
70013258	GLG	GLG	September 23
DRAWING No:			REV:
LAW-WSP-ZZ-ZZ-C-DR-00010.			P02

© WSP UK Ltd

File name \\UK.WSPGROUP.COM\CENTRAL DATA\PROJECTS\70013XXX\70013258 - LAND AT WESTERGATE - CALA HOMES\03 WIP\DE DEVELOPMENT\03 DRAWINGS\LAW\WSP-ZZ-ZZ-C-DR-00010.DWG, printed on 02 February 2024 12:21:07, by Williams, Aidan

ARUN DISTRICT COUNCIL AU11/24/OUT