




File name: I:\UK\WSPGROUP\COMMON\DATA\PROJECTS\101\300\070\1238 - LAND AT WESTERGATE - CALA HOMES SUPPORTO DESIGN AND ANALYSIS\BRIDGE MODELS AND DRAWINGS\01 INPUT\LAWS\ZZ-ZZ-26-RC-0001.DWG, printed on 02 February 2024 12:14:12, by Williams, Adam

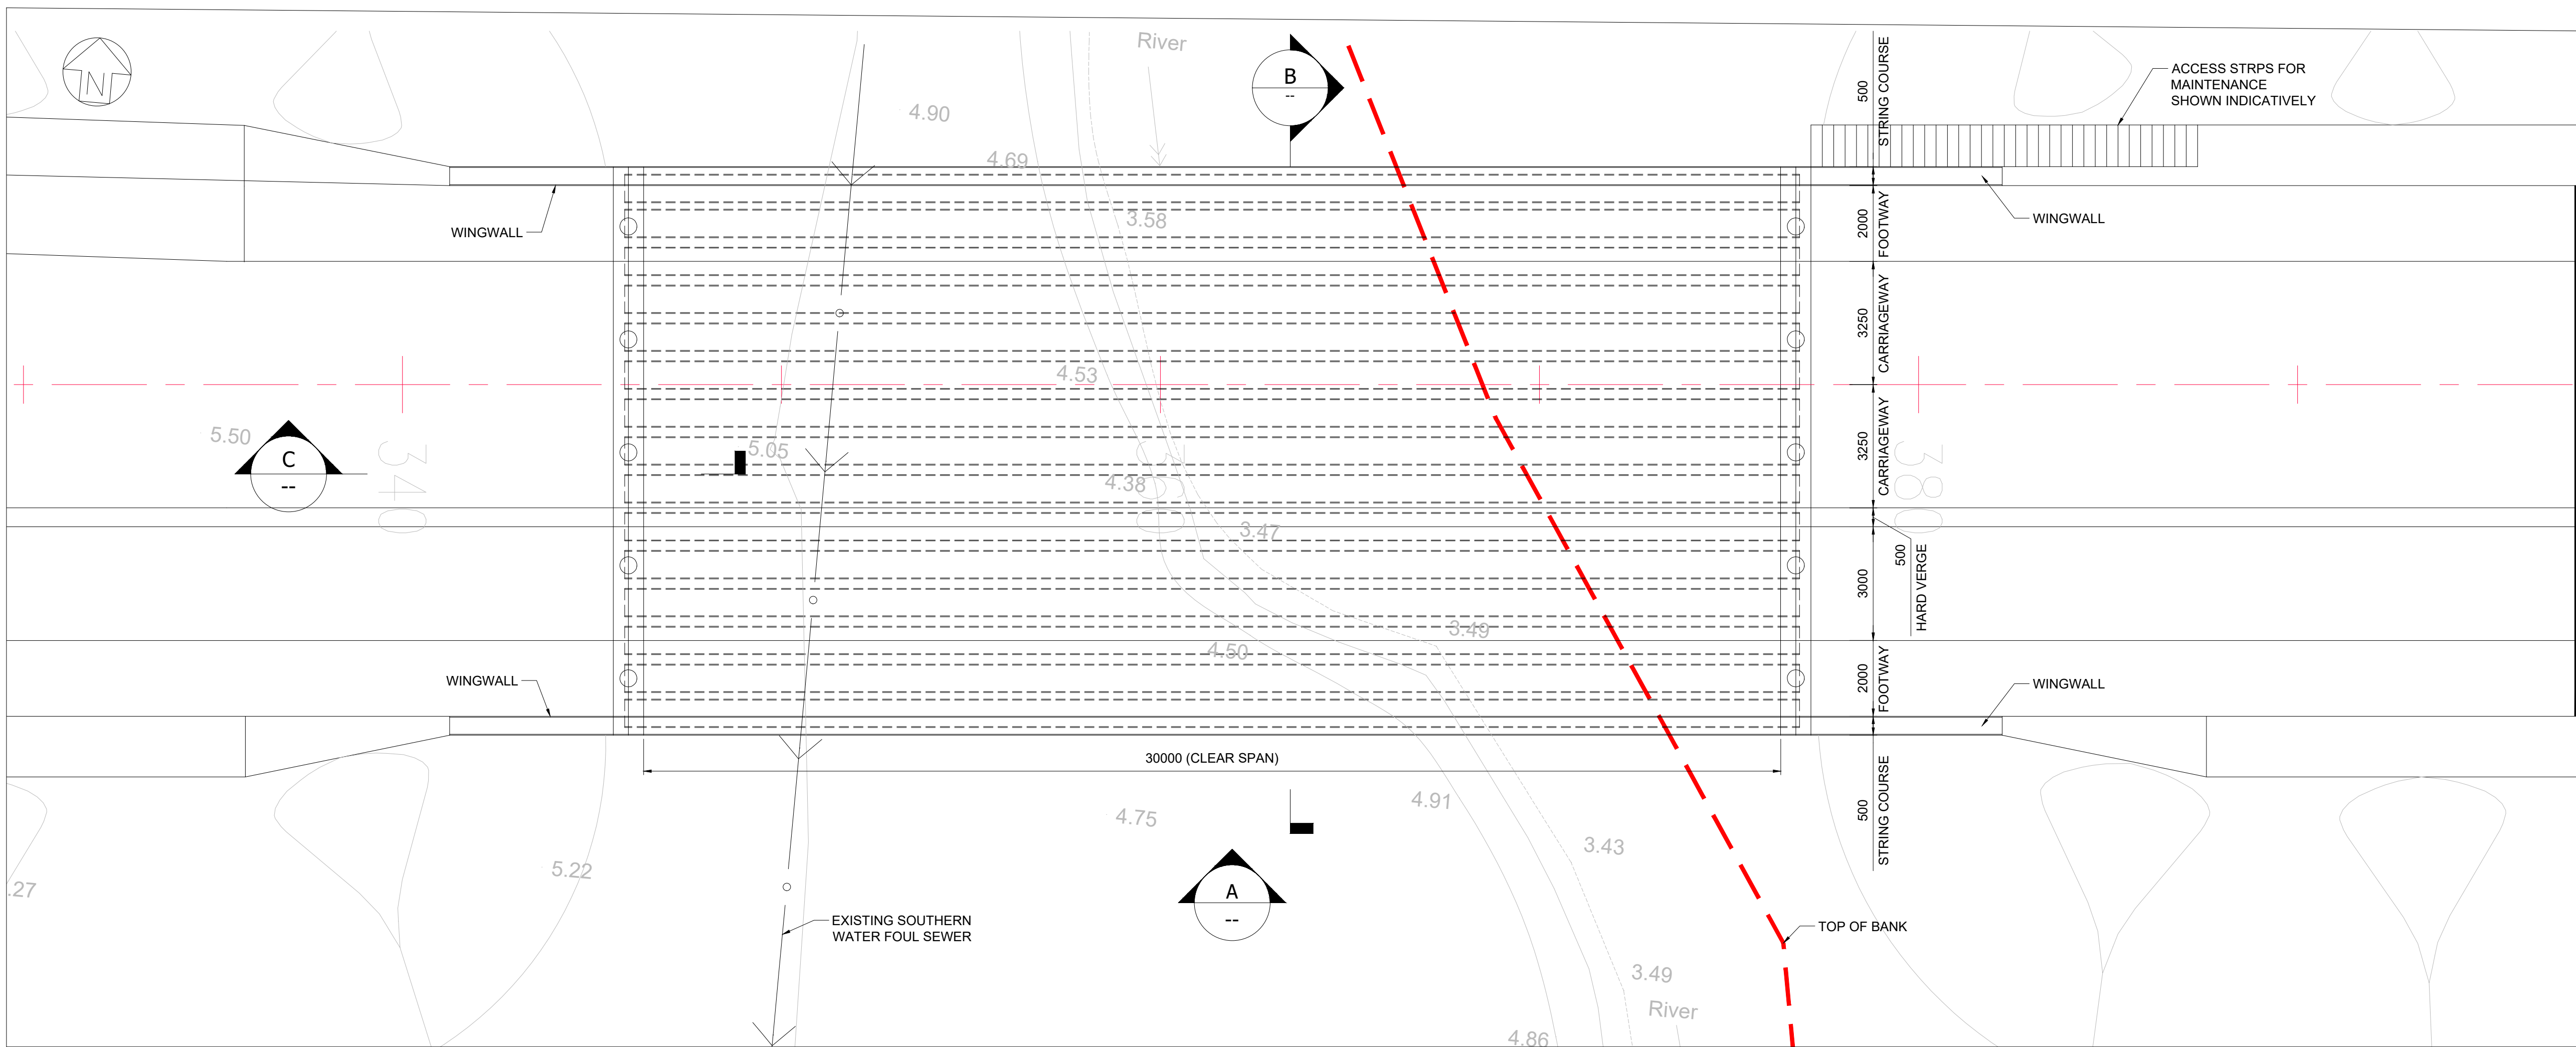


PLAN
SCALE 1:100
30000 (CLEAR SPAN)

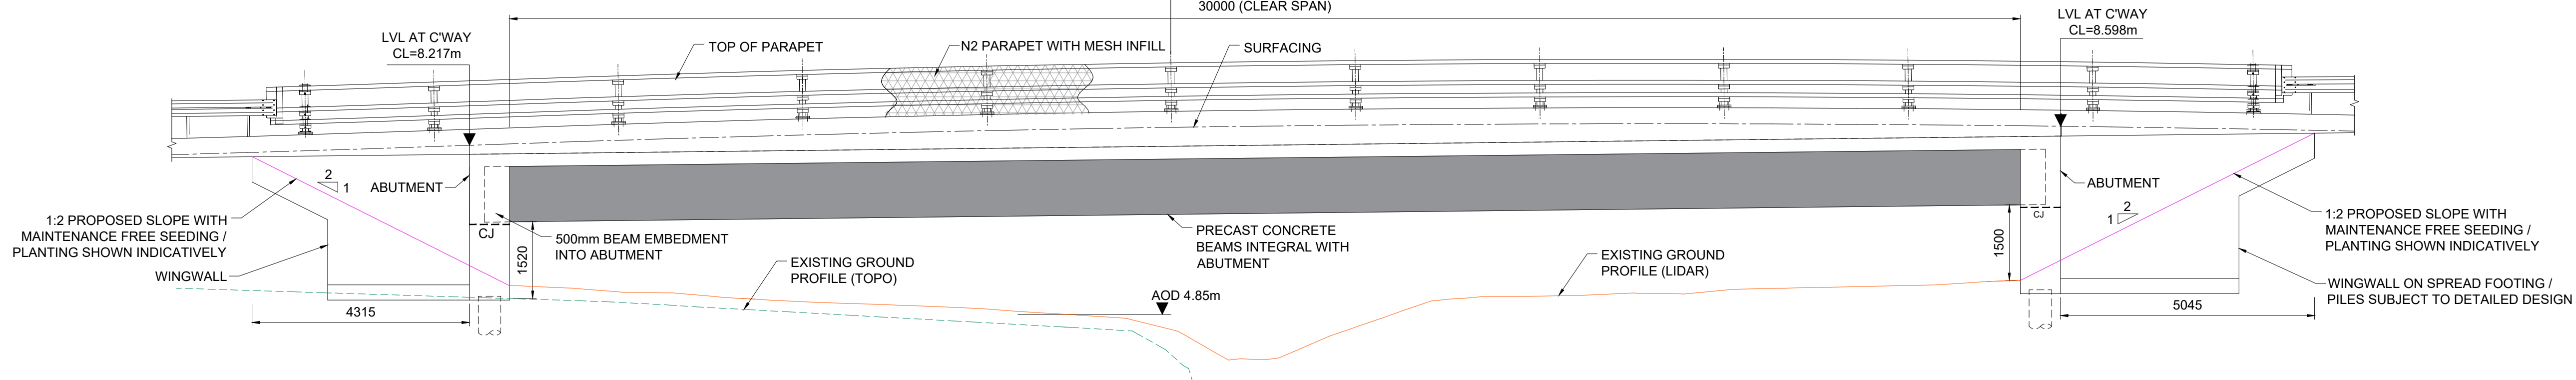

ELEVATION A-A
SCALE 1:75

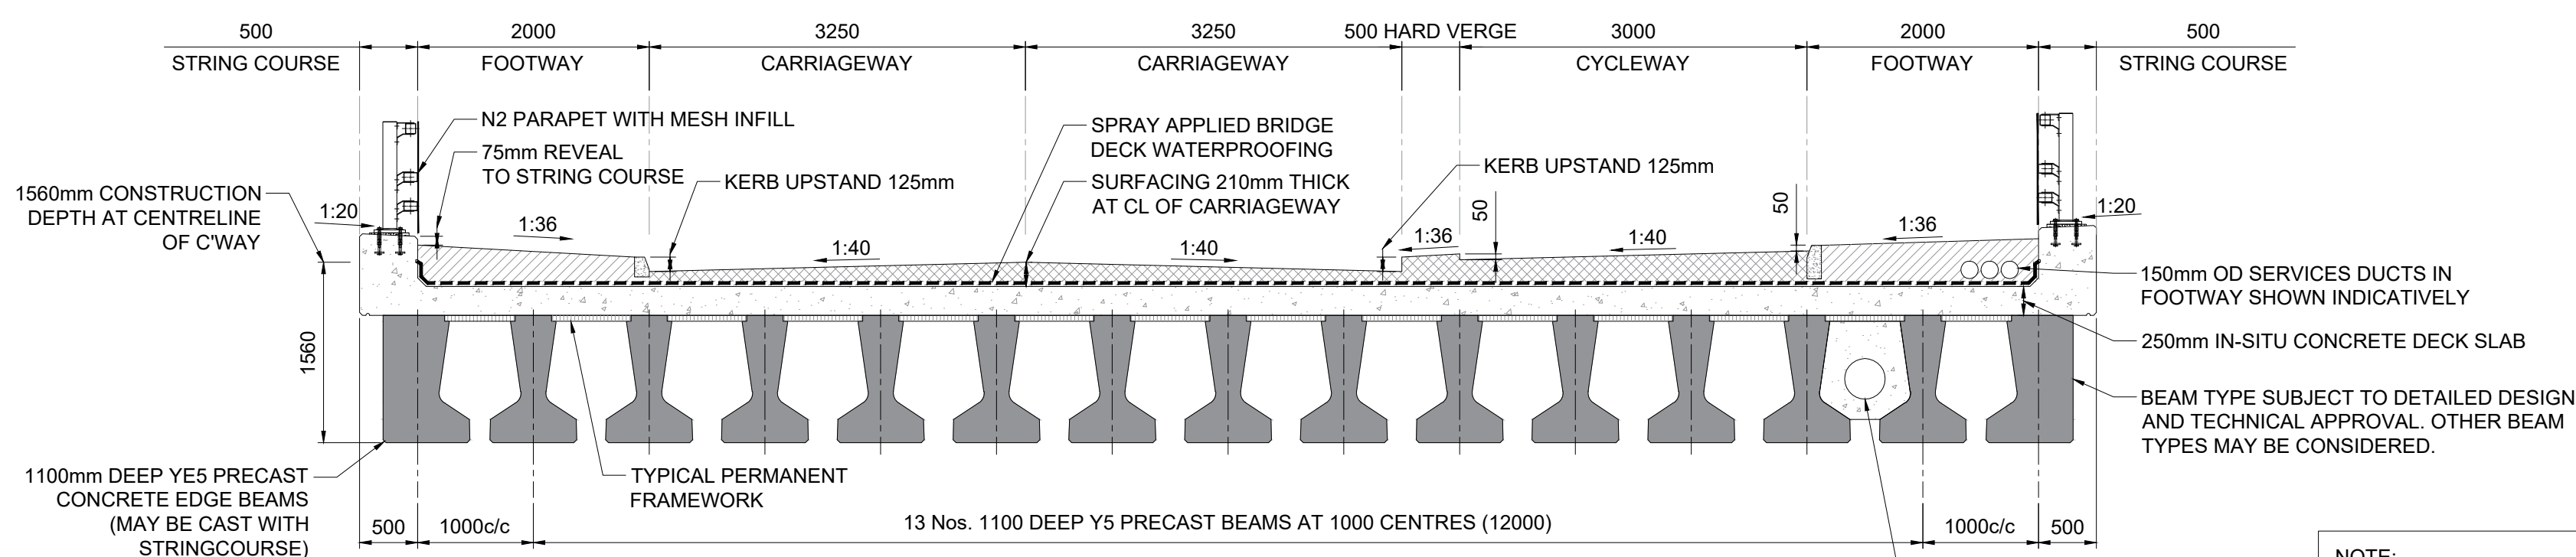

TYPICAL CROSS SECTION B-B
SCALE 1:50

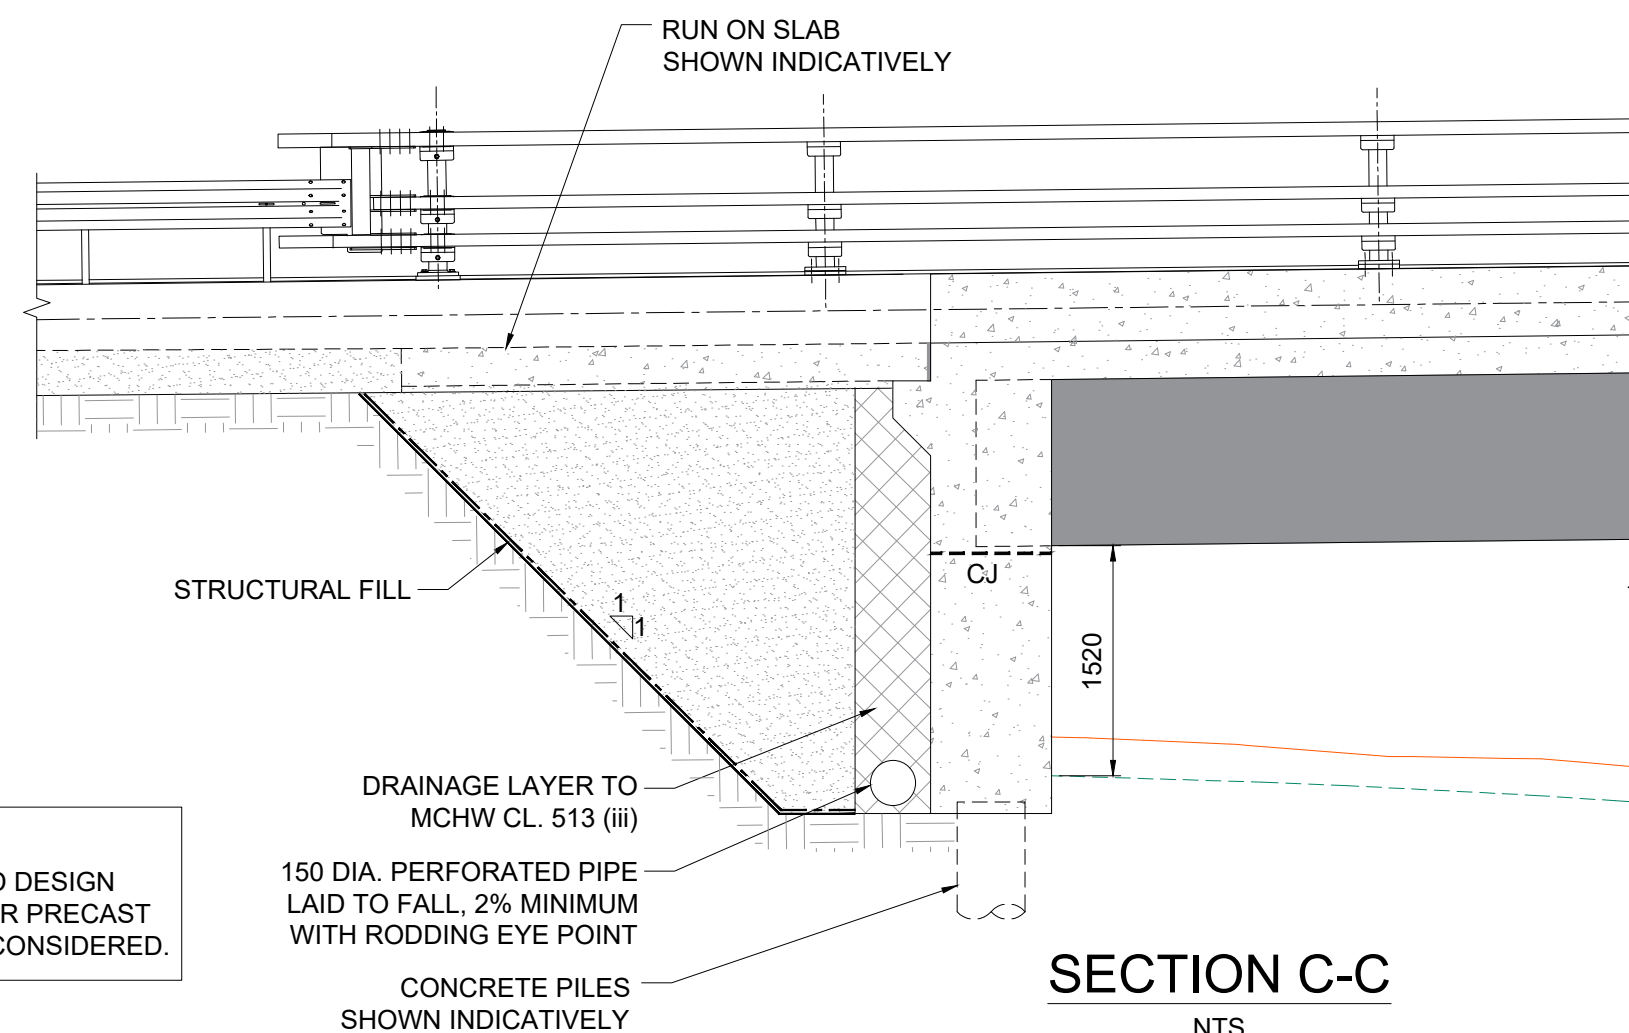

SECTION C-C
NTS

NOTE:
BEAM TYPE SUBJECT TO DETAILED DESIGN
AND TECHNICAL APPROVAL. OTHER PRECAST
CONCRETE BEAM TYPES MAY BE CONSIDERED.

SCALE FOR PLANNING PURPOSES ONLY

NOTES

GENERAL

- ALL DIMENSIONS ARE IN MILLIMETRES UNLESS OTHERWISE NOTED.
- ALL LEVELS ARE IN METRES TO SITE DATUM UNLESS OTHERWISE NOTED.

EXISTING SEWER

- THE POSITION OF THE EXISTING 300 DIA. SOUTHERN WATER FOUL SEWER IS SHOWN APPROXIMATELY. THE SEWER SHOULD BE ACCURATELY SURVEYED AND SOUTHERN WATER CONSULTED BEFORE DETAILED DESIGN COMMENCES, IN ORDER TO PROVIDE THE OPTIMUM DESIGN FOR ALL STAKEHOLDERS. NOTE: THE SEWER MAY NEED TO BE DIVERTED.

CONCRETE FINISHES

- CONCRETE FINISHES AS FOLLOWS:
PARAPET EDGE BEAMS (INCL. WINGWALLS) CLASS U3/F3
EXPOSED FACES OF ABUTMENTS CLASS F3
EXPOSED FACES OF WINGWALLS CLASS F3
BURIED FACES CLASS F2
- CONCRETE FINISHES TO BE AGREED WITH WSCC.

P03	02/02/2024	AW	SCALE BAR ADDED	JB	LRB
P02	03/10/2023	RN	MINOR CHANGES TO TEXT	MJ	GS
P01	31/08/2023	SJ	FIRST ISSUE	MJ	GS
REV	DATE	BY	DESCRIPTION	CHK	APP

DRAWING STATUS:

B3 - PRELIMINARY FOR PLANNING



Mountbatten House, Basing View, Basingstoke, RG21 4HJ, UK
T+ 44 (0) 1256 318 800, F+ 44 (0) 1256 318 700
wsp.com

CLIENT:

CALA HOMES

ARCHITECT:

SITE/PROJECT:

LAND AT WESTERGATE

TITLE:

EAST-WEST LINK ROAD
BRIDGE GENERAL ARRANGEMENT

SCALE @ A1: AS SHOWN	CHECKED: MJ	APPROVED: GS
PROJECT NO: LAW-WSP-ZZ-ZZ-BR-00001	DESIGNED: GS	DRAWN: SJ
DRAWING NO:	DATE: February 24	REV: P03

LAW-WSP-ZZ-ZZ-BR-00001

© WSP UK Ltd