


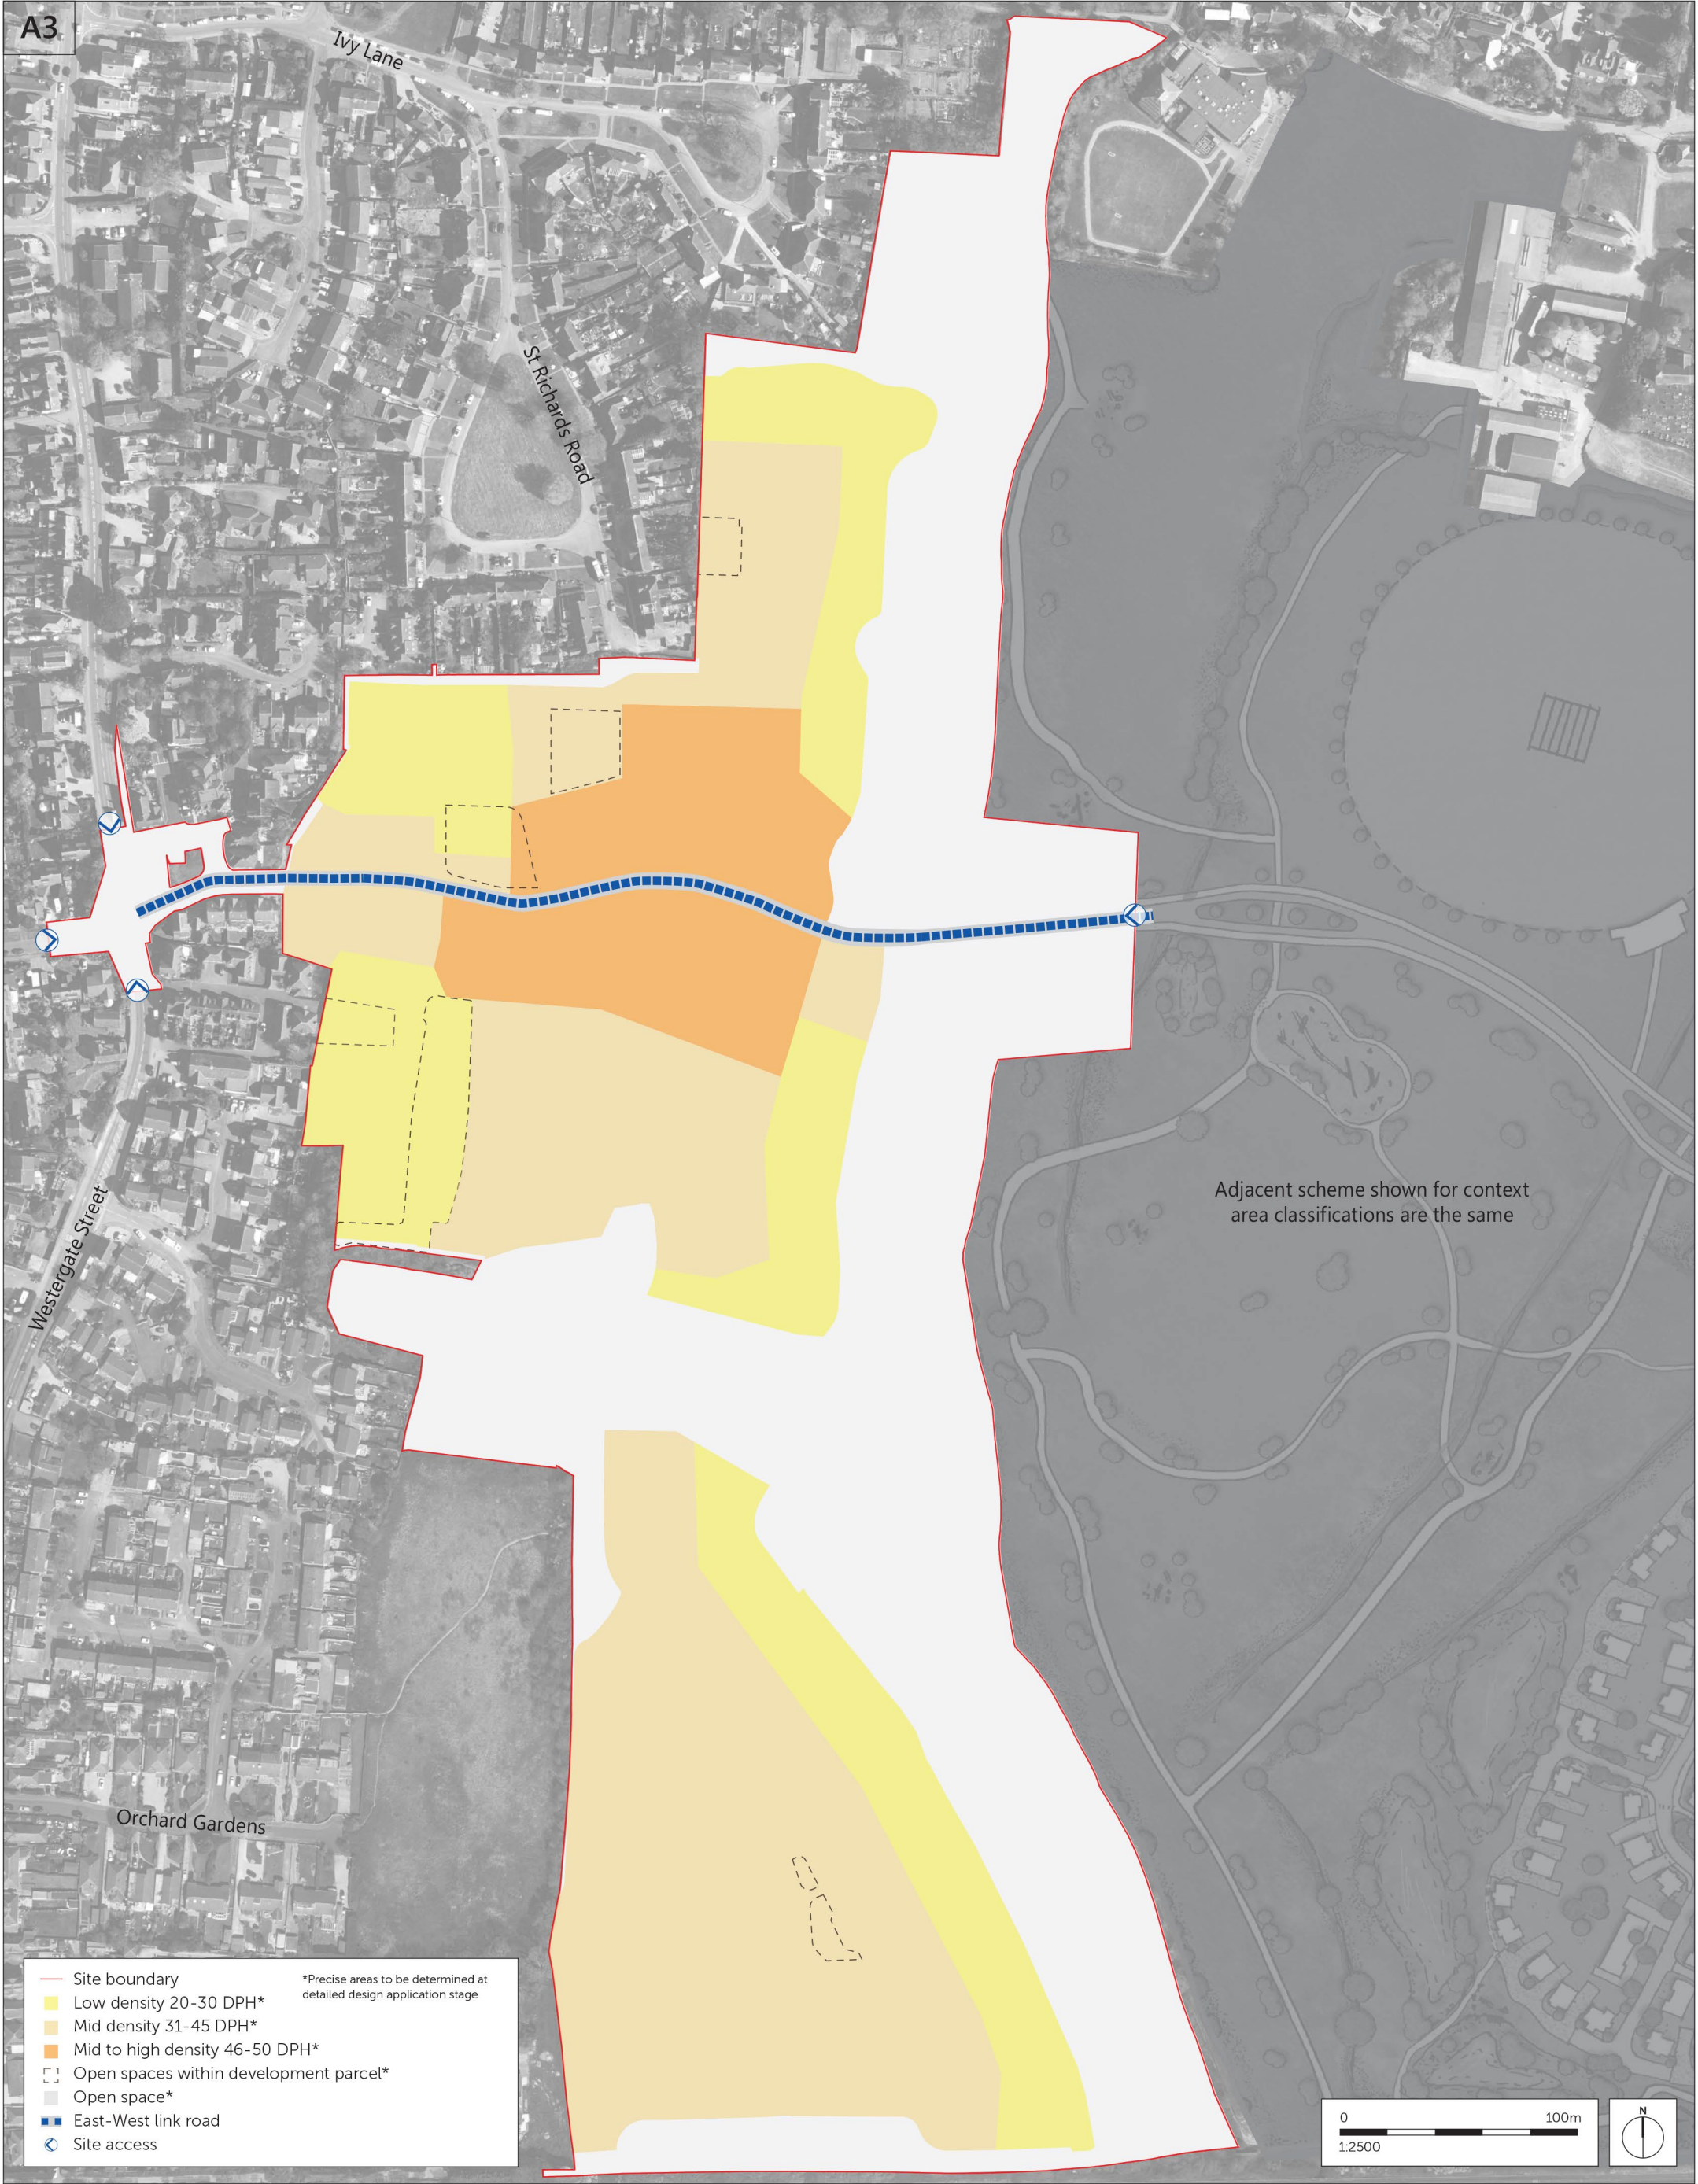

Romsey T: 01794 367703
Portishead T: 01275 407000
London T: 01794 367703

www.thrivearchitects.co.uk

Rev	Description	Date	Au	Ch
A	Planning Issue	20.09.23	AB/NN	AB/--
B	Revised due to updated Layout	05.06.24	AB/SWD	AB/--

Project	Land East Of Westergate, Aldingbourne		
Drawing	Development Parcels & Density Parameter Plan - 01		

Client	Cala Homes South Home Counties		
Job no.	CALA230719	Date	31.07.23
Dwg no.	DPDPP-01	Rev.	B
Author	PM/AA	Checked	HM/-
Status	PLANNING	Scale	1:2500@A3
		Office	Romsey

Client ref. -



This drawing is the copyright of Thrive Architects Ltd ©. All rights reserved. Ordnance Survey Data © Crown Copyright. All rights reserved. Licence No. 100007359. Permission is granted to scale from this drawing for the purposes of Local Authority Planning Applications only. For all other purposes DO NOT scale from this drawing. Contractors, Sub-Contractors and suppliers are to check all relevant dimensions and levels of the site and building before commencing any site drawings or building work. Any discrepancies should be recorded to the Architect. Where applicable this drawing is to be read in conjunction with the Consultants' drawings / Clients' Construction Specification.

ARUN DISTRICT COUNCIL AL/11/24/OUT