


The Barn, Park Lane, Aldingbourne,
PO20 3TJ

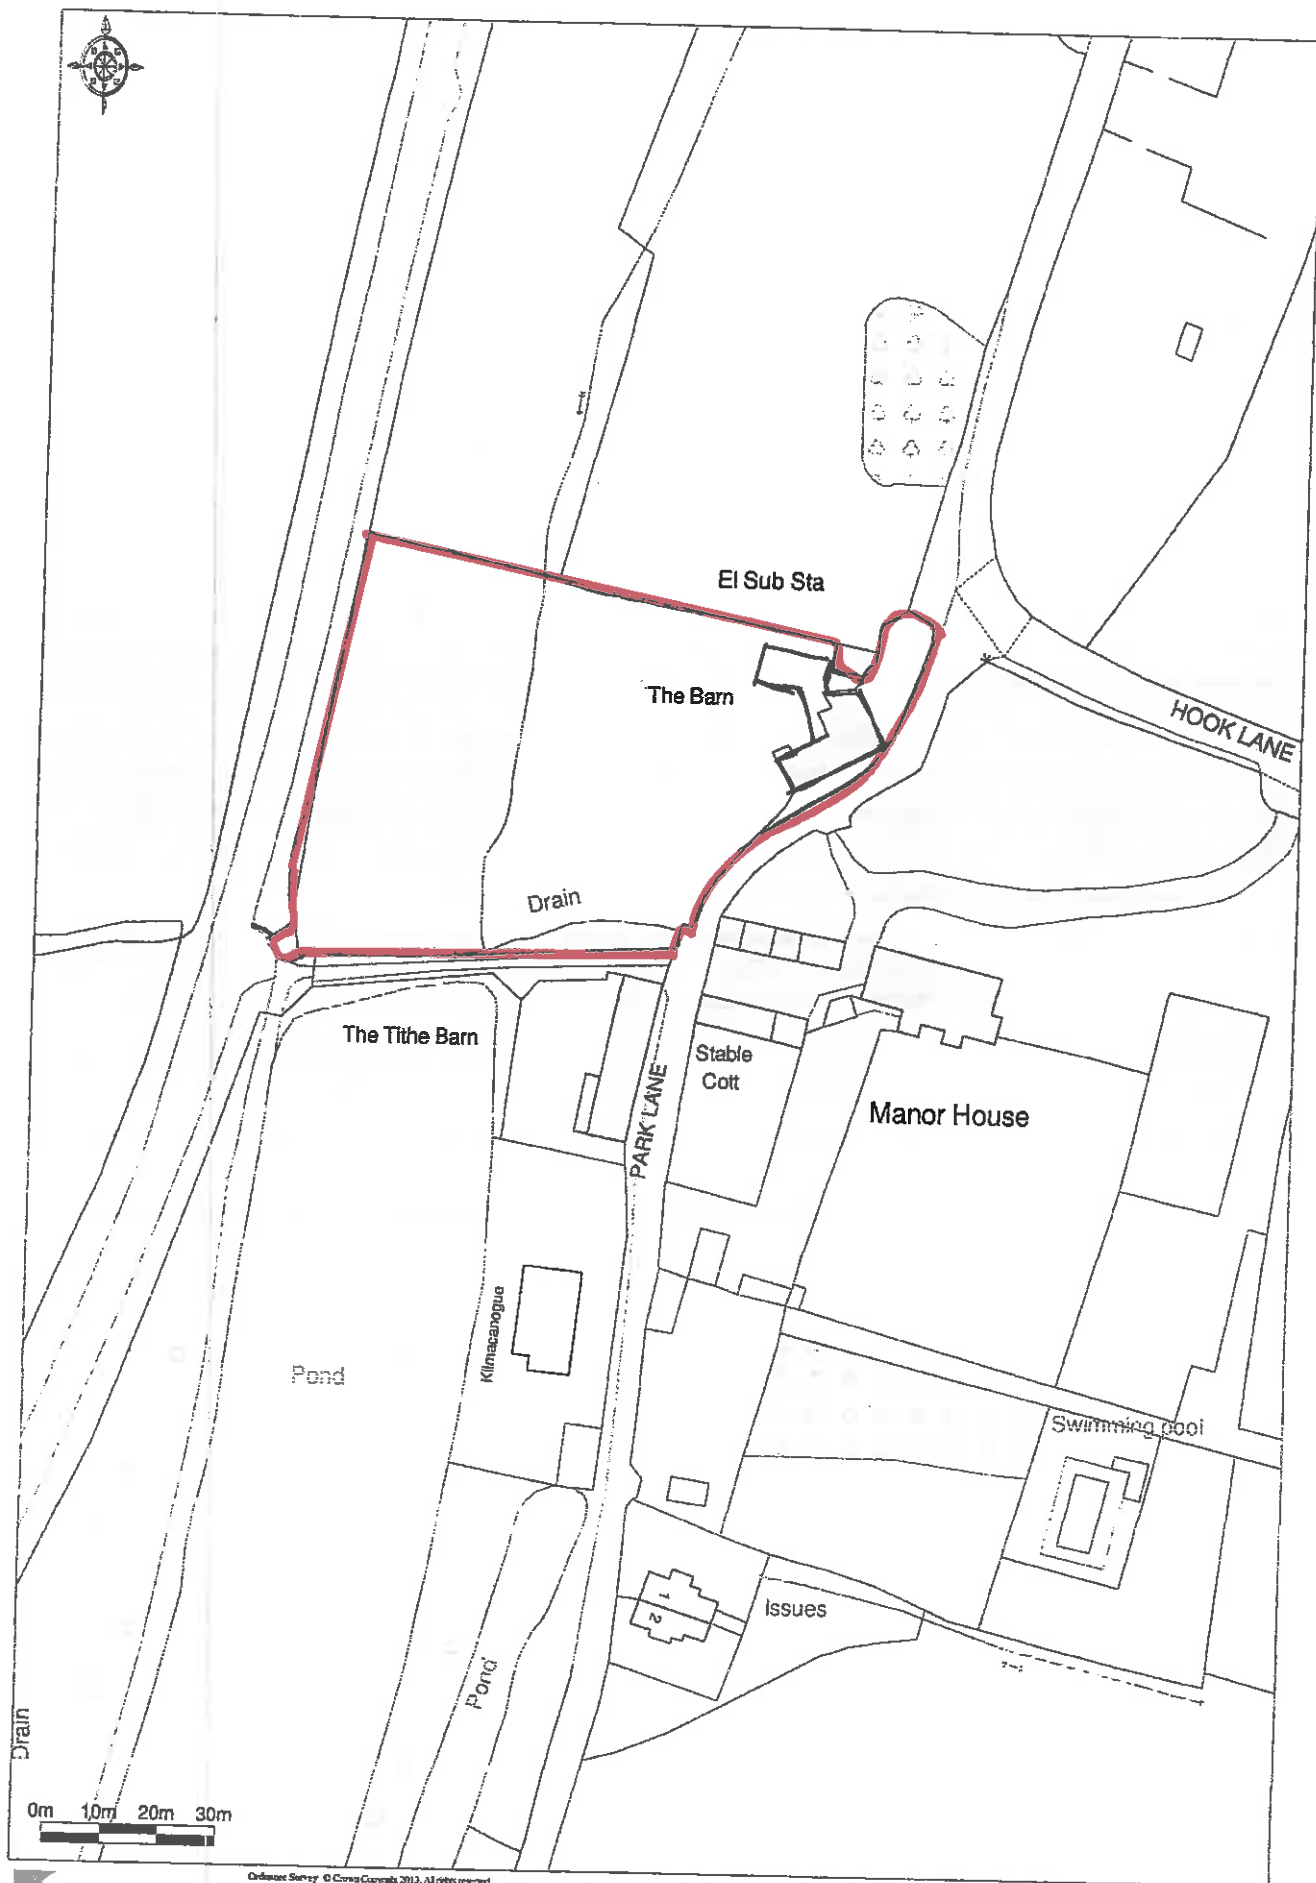

Ordnance Survey © Crown Copyright 2013. All rights reserved.
Licence number 100022412. Printed Scale - 1:1250

Promap