



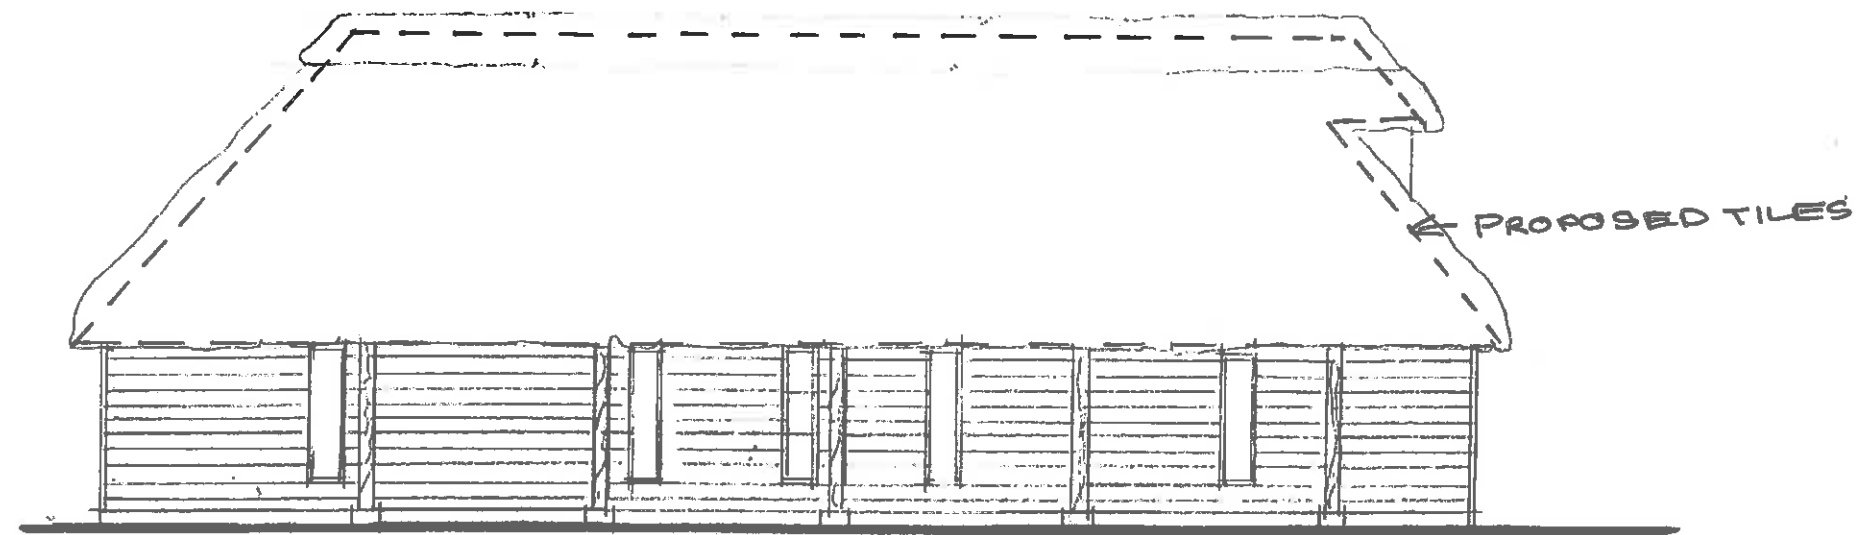

Elevation 3-3 (S.E.)

Scale 1:100 at A3

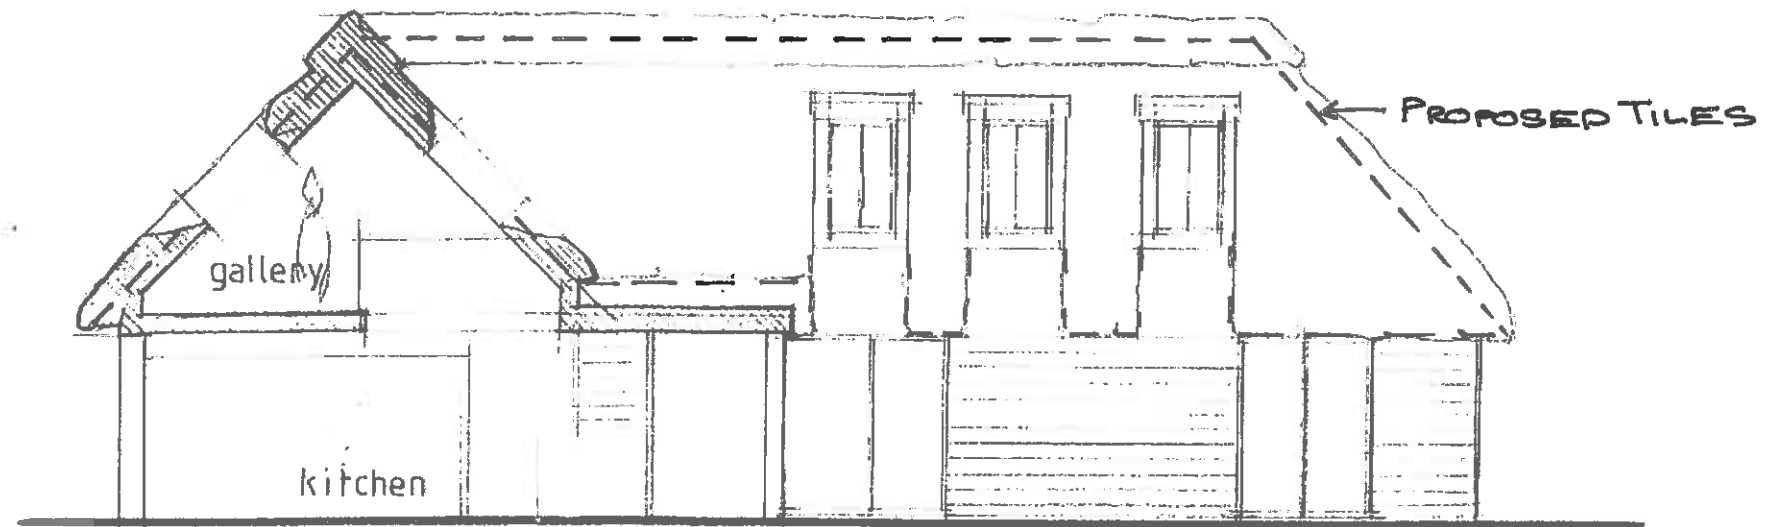

Elevation 4-4 (N.W.)

RJCA Chartered Architects

The White House, 2 Lavant Road
Chichester, West Sussex PO19 5RQ

Tel: 01243 779600

Mobile: 07973435493

Email: rjcatkinson@btinternet.com

Project Name: Crunchy Cottage, Aldingbourne

EXISTING AND
Drawing: Proposed elevations (sheet 2 of 3)

Drawing Number: 2013/29/54

Rev.