


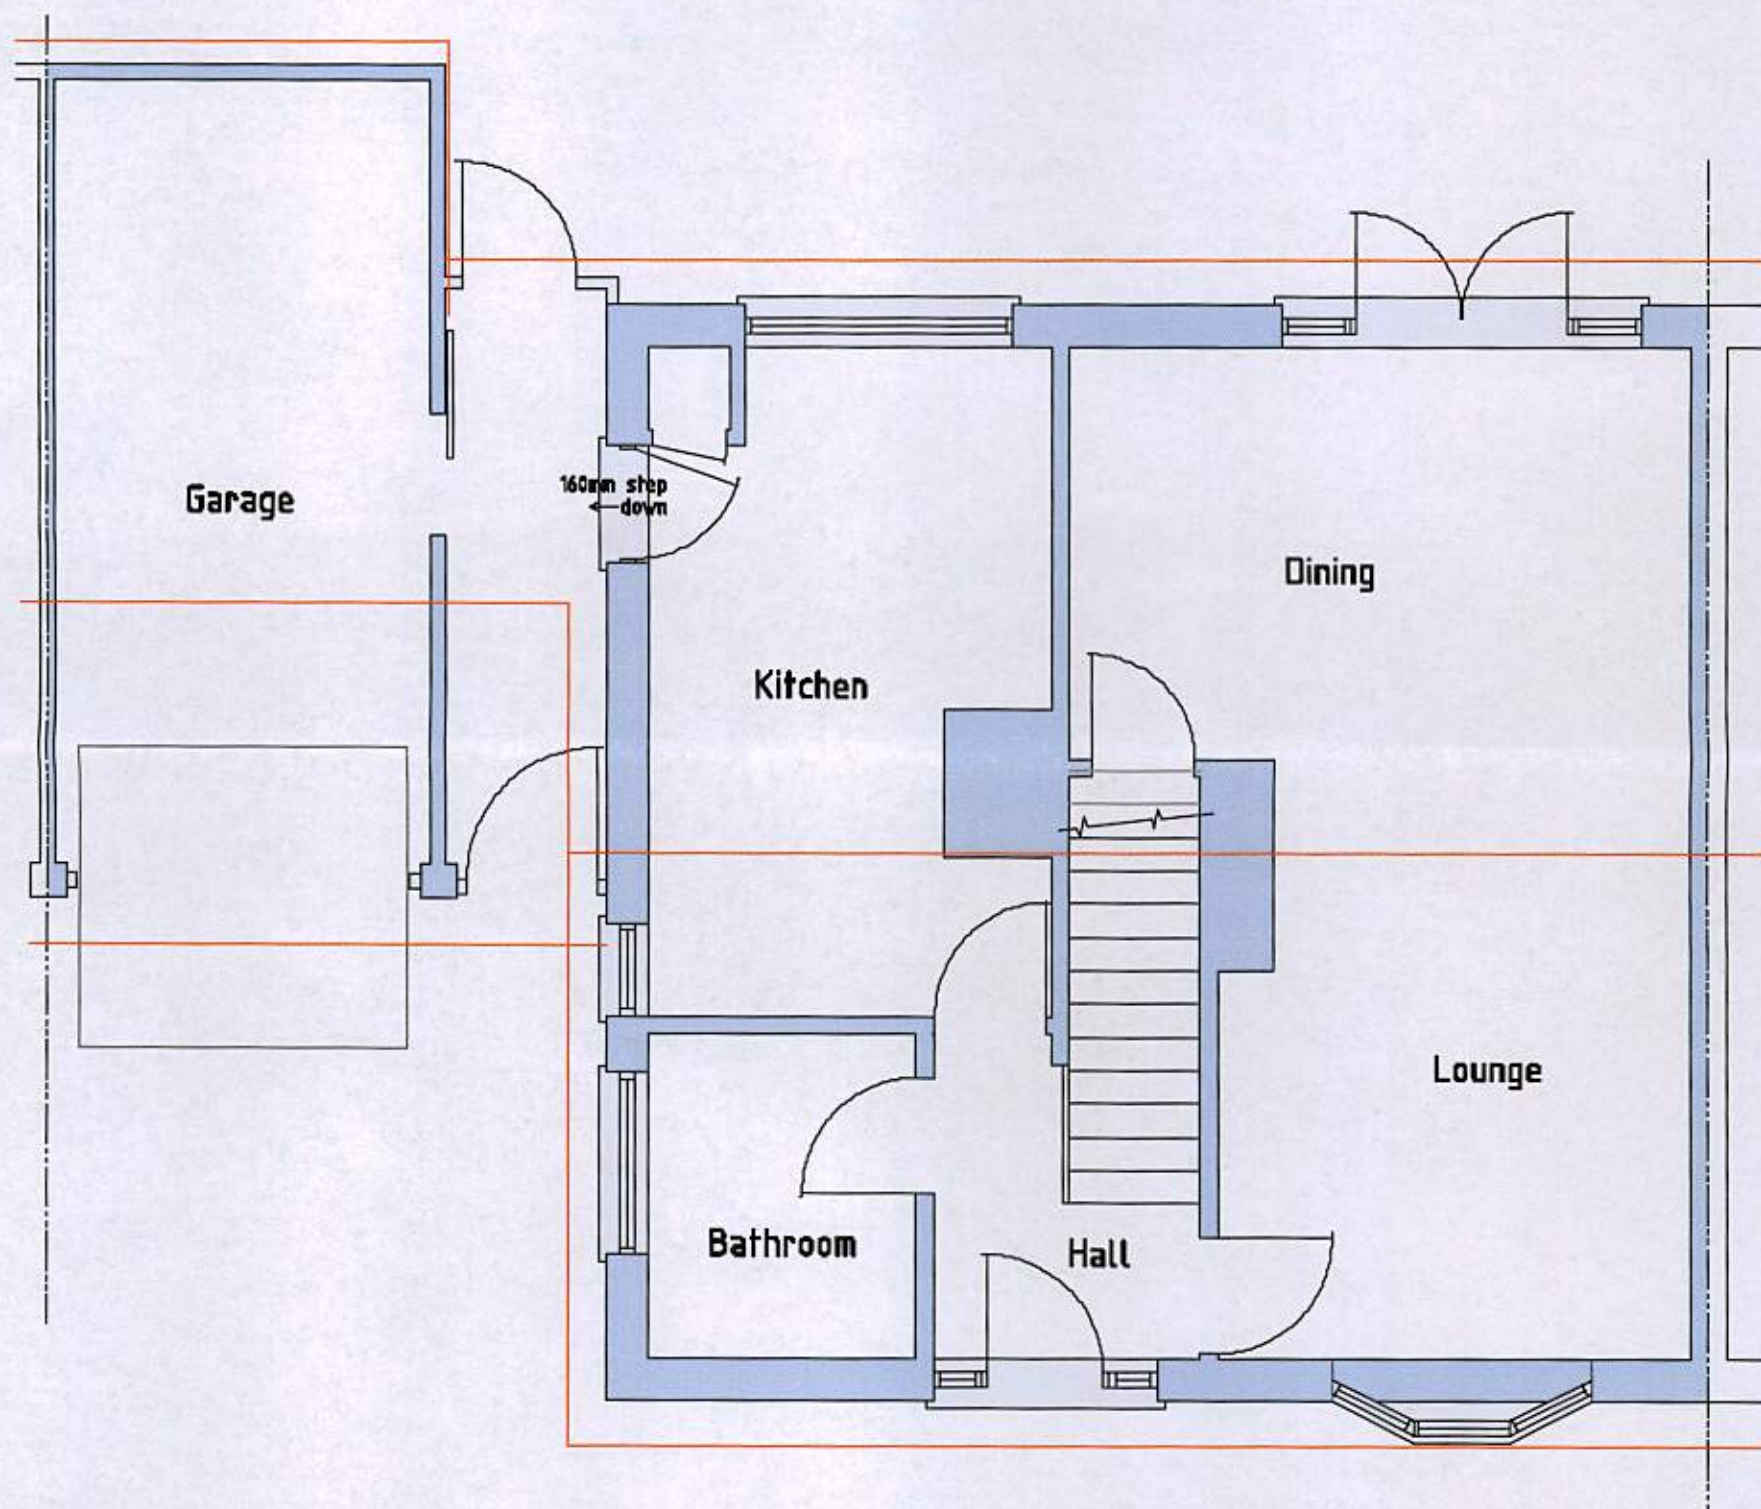

Existing Ground Floor

PROJECT
Proposed extension to garage to
provide Family room together with
front and rear dormers to playroom
& front porch at 28 Meadow Way,
Westergate. PO20 3QT
CLIENT Mr A Freeman

Scales
1:50, 1:100
1:500, 1:1250

Date
Sept 2012

Drawn
srb

Revisions

Drawing No 15/12/18

3