


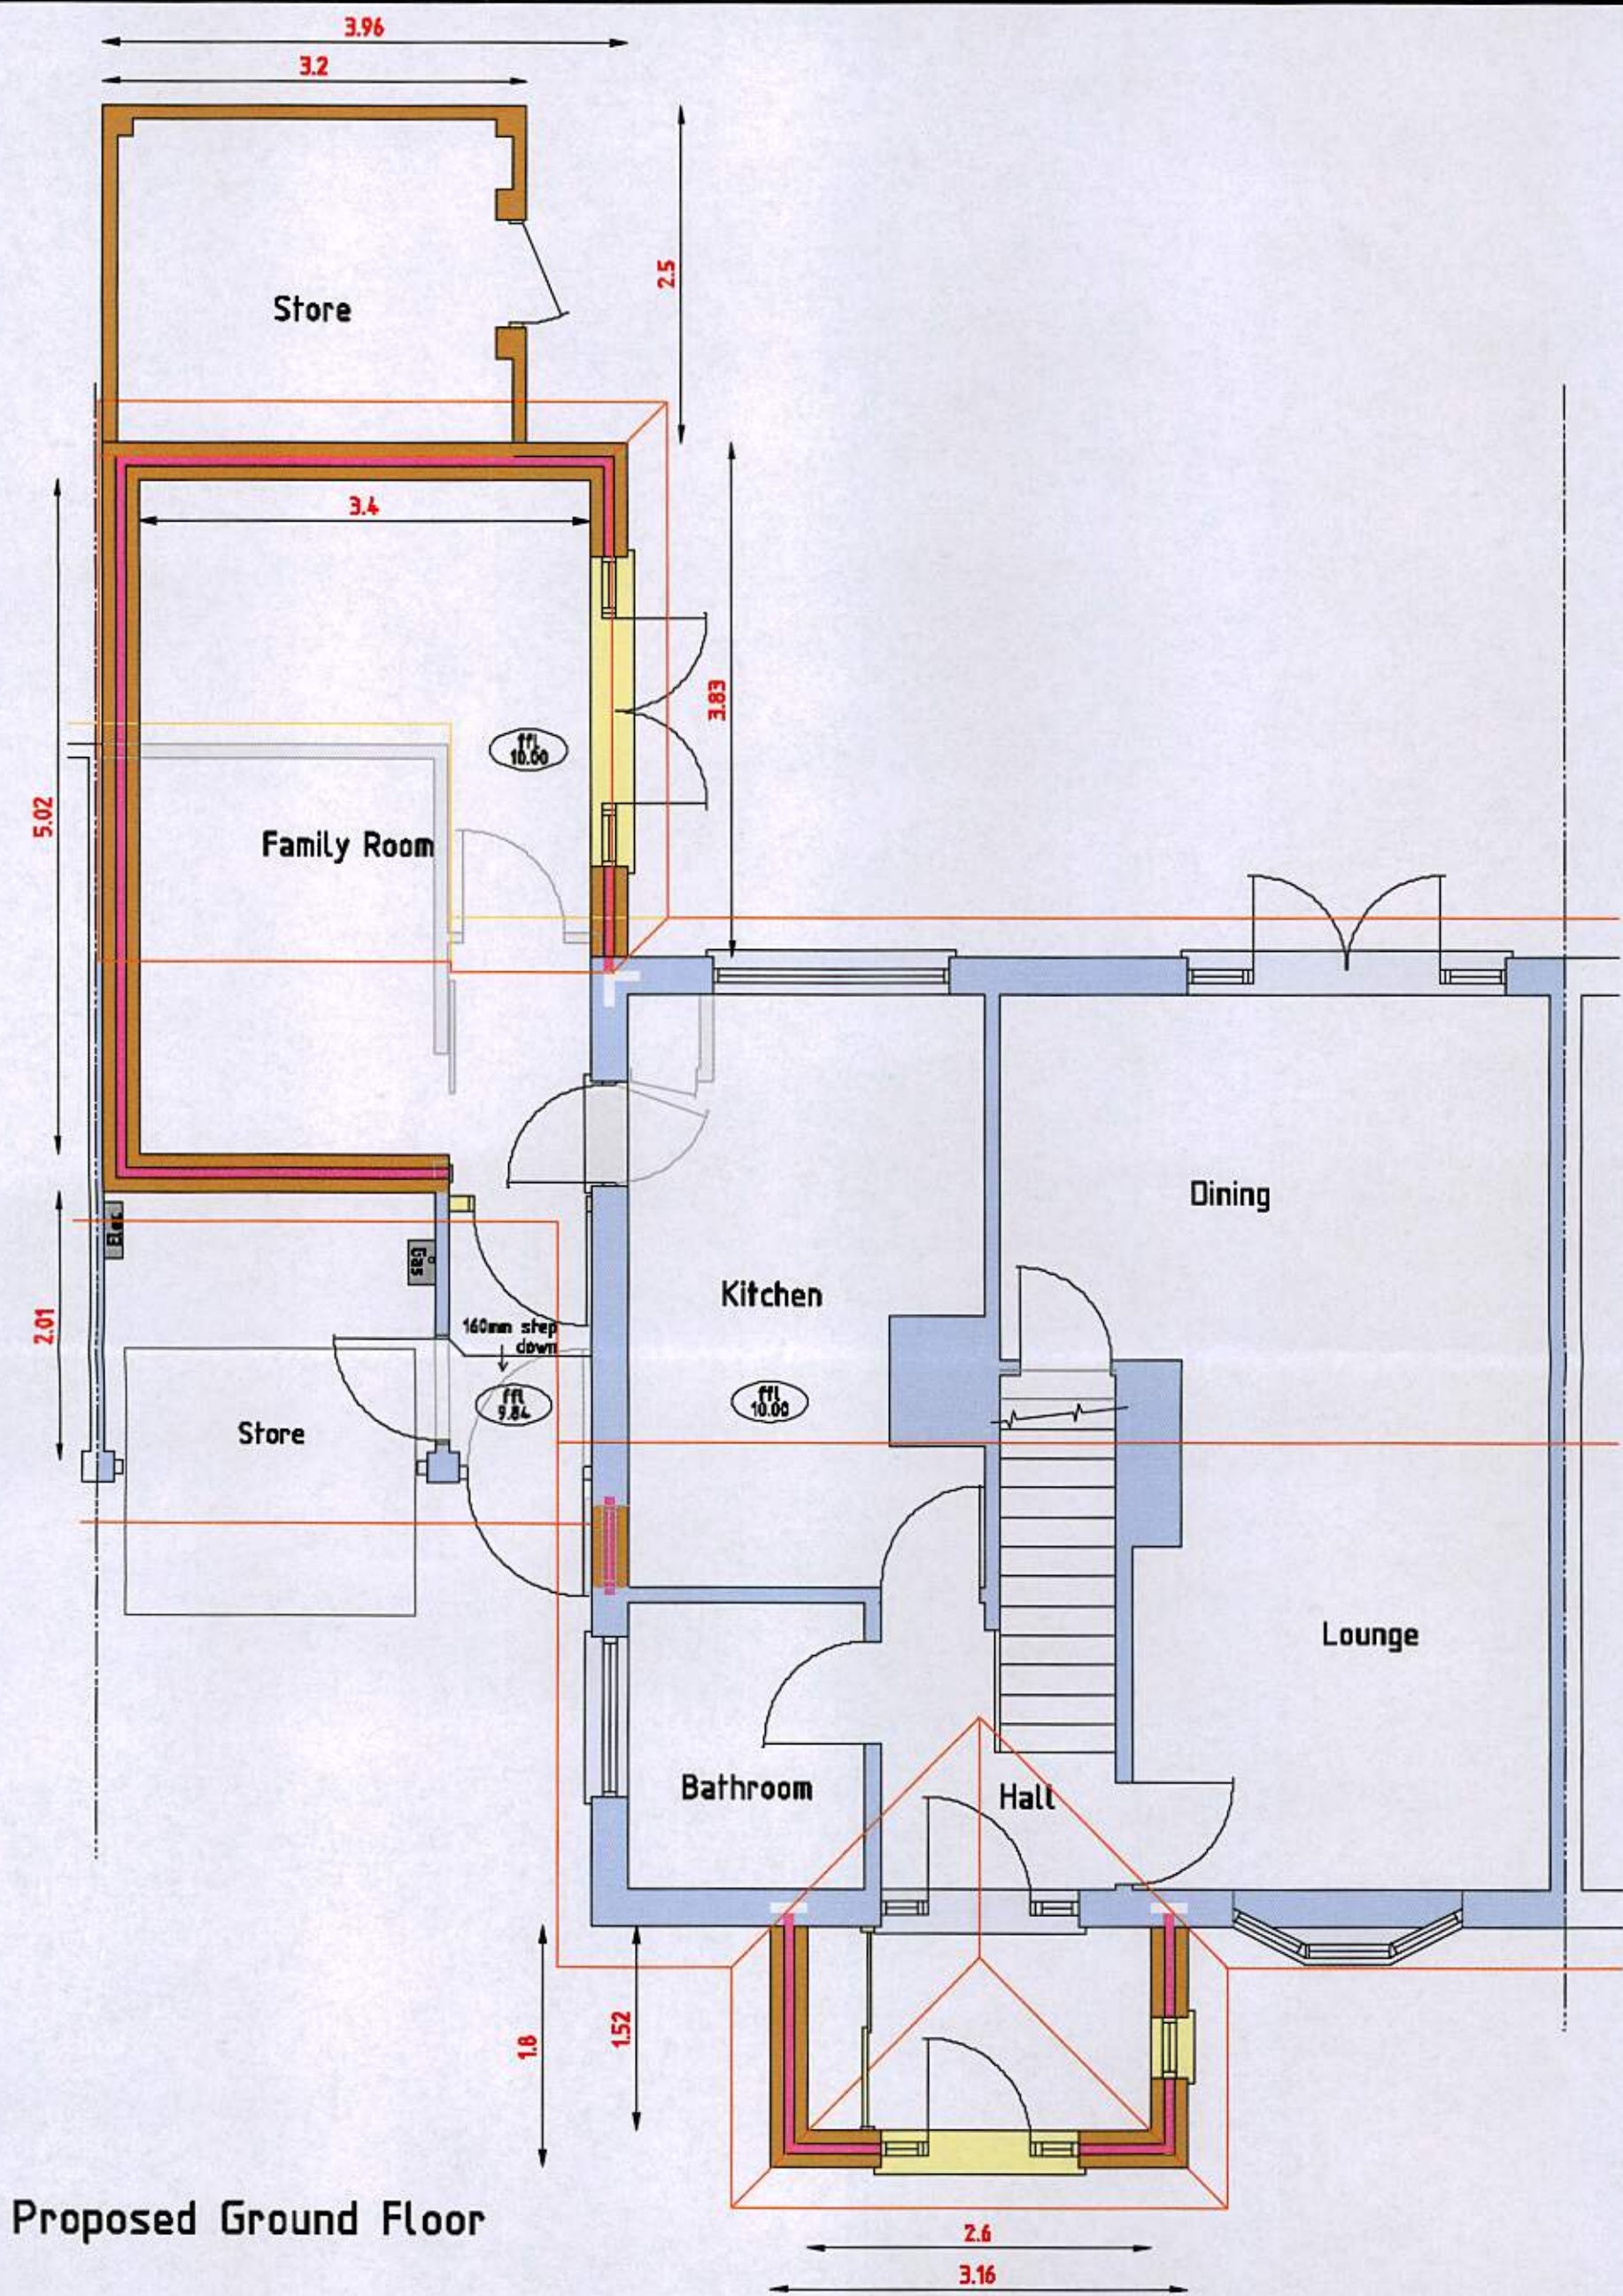

PROJECT Proposed extension to garage to provide Family room together with front and rear dormers to playroom & front porch at 28 Meadow Way, Westergate. P020 3QT CLIENT Mr A Freeman	Scales 1:50, 1:100 1:500, 1:1250	Revisions	
	Date Sept 2012		
	Drawn srb		
	Drawing No 15/12/18		4