


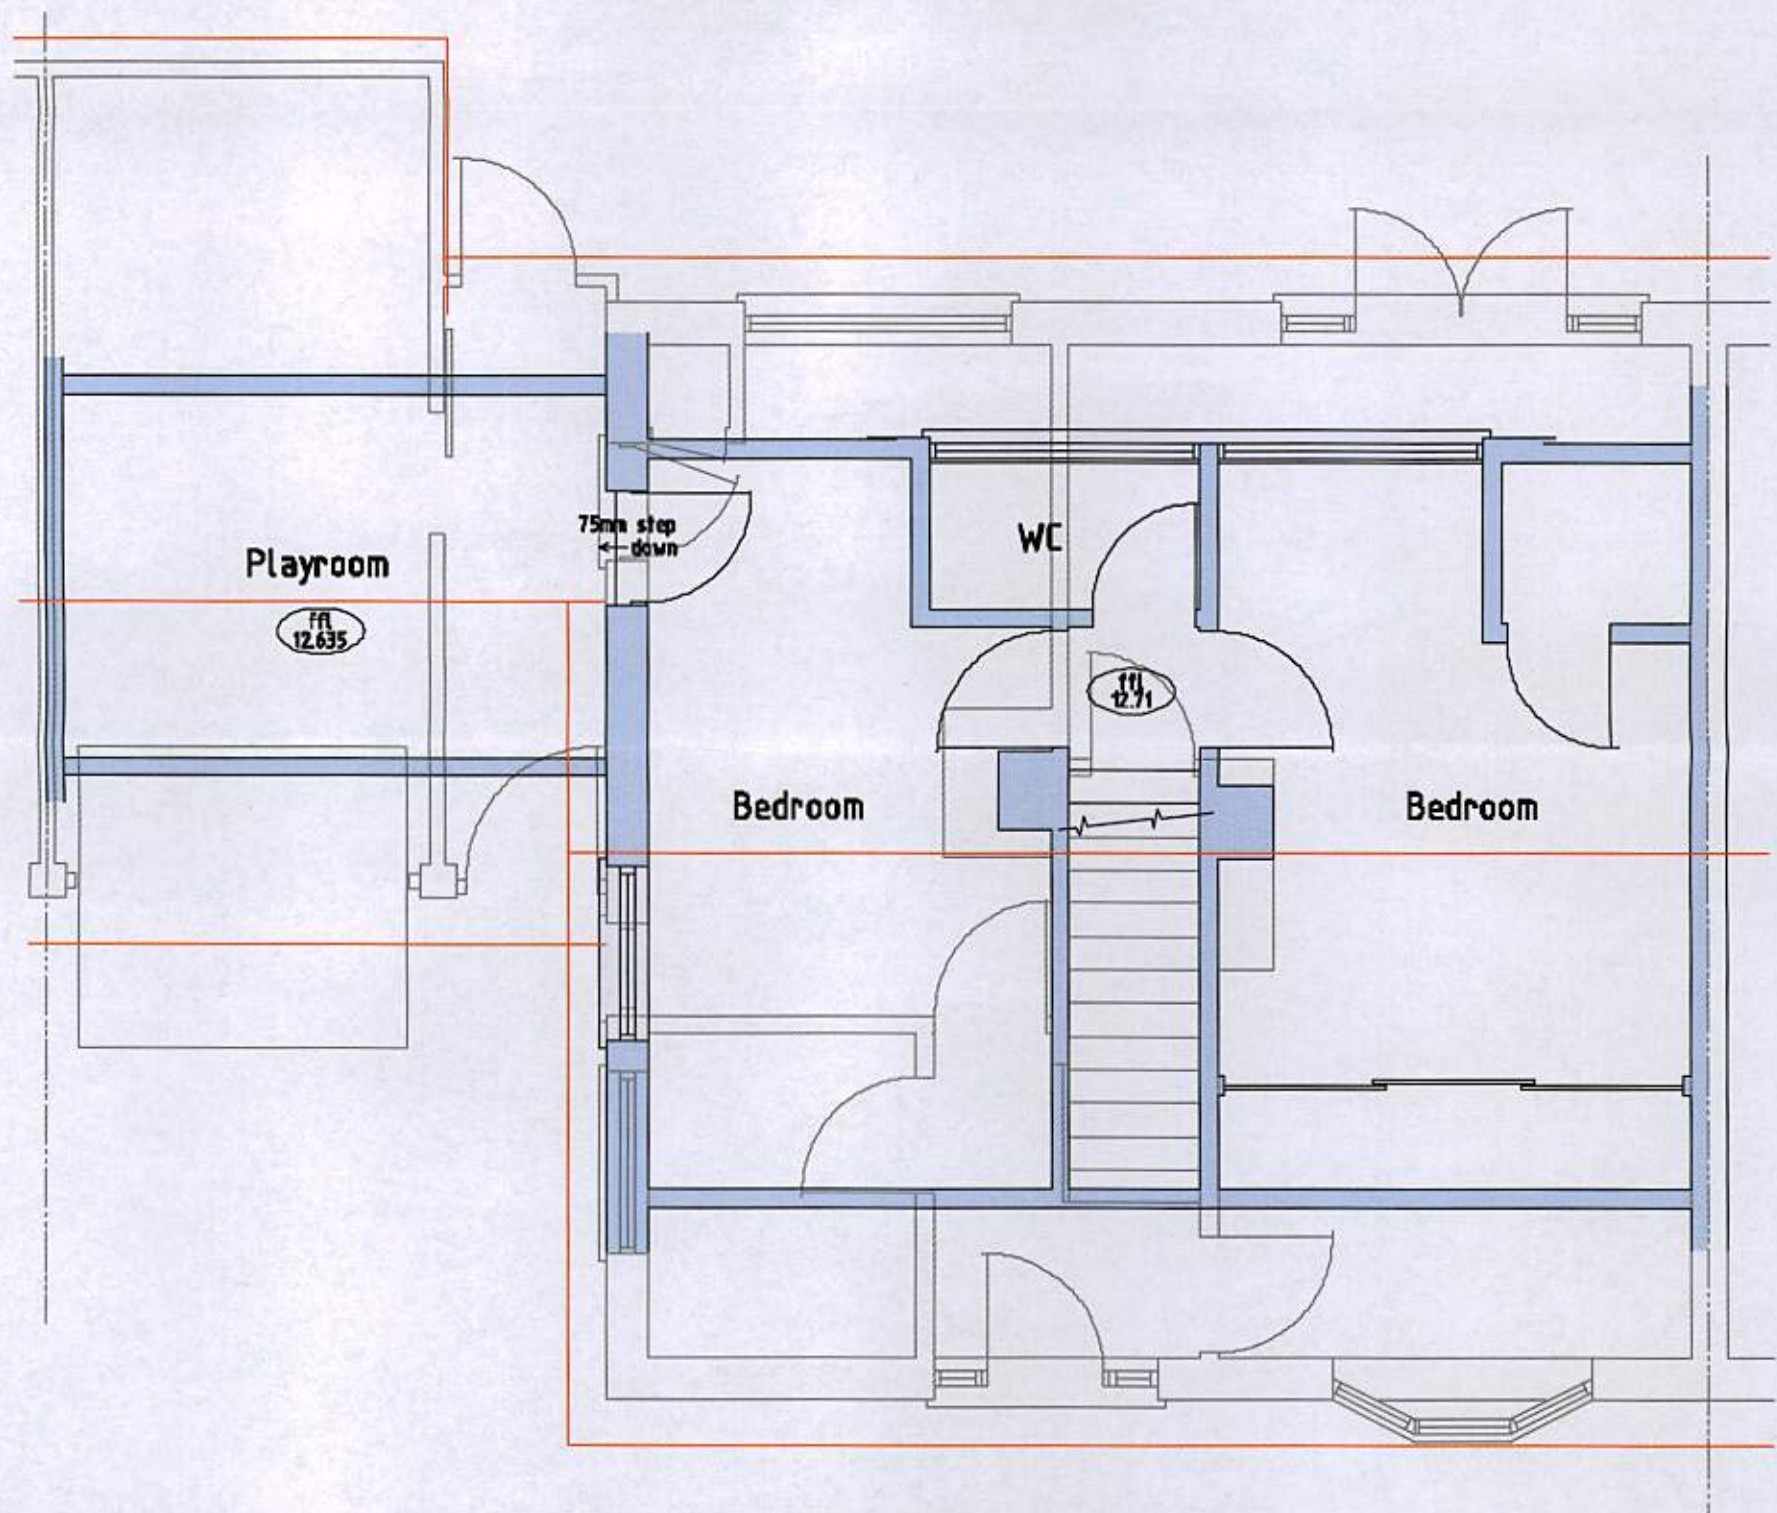

Existing First Floor

PROJECT
 Proposed extension to garage to
 provide Family room together with
 front and rear dormers to playroom
 & front porch at 28 Meadow Way,
 Westergate. PO20 3QT

CLIENT Mr A Freeman

Scales
 1:50, 1:100
 1:500, 1:1250

Date
 Sept 2012

Drawn
 srb

Revisions

Drawing No 15/12/18