


All dimensions must be verified on site prior to construction.
Do not scale this drawing except for Planning Application purposes.


Rev	Amendments	By	Chkd	Date



FRONT (north) ELEVATION AS PROPOSED
1:100

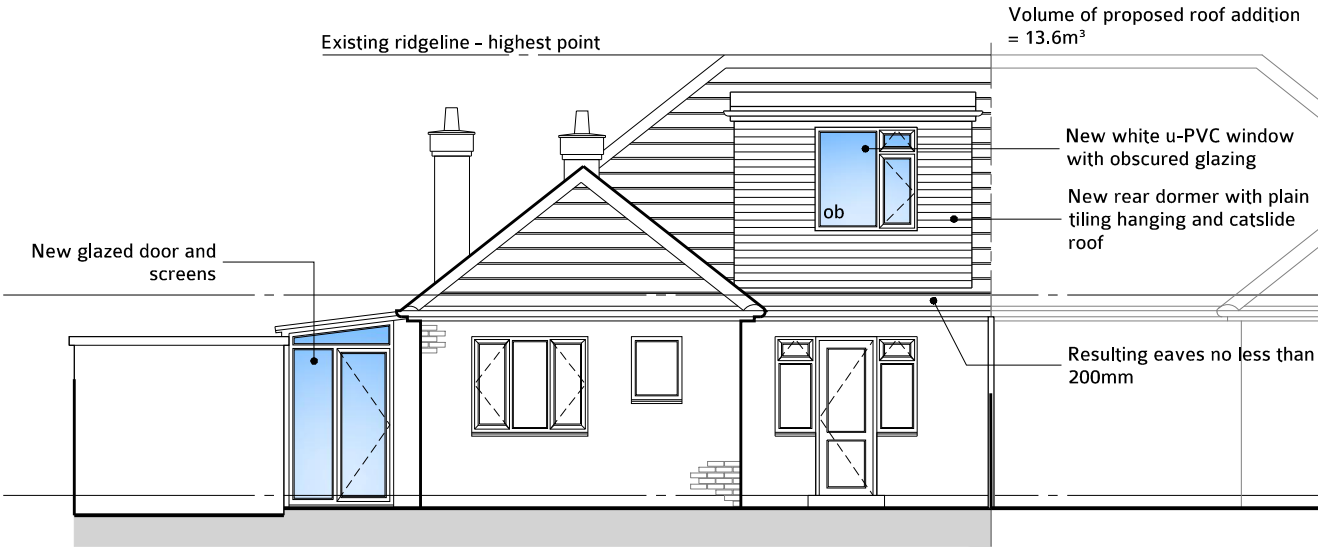

REAR (south) ELEVATION AS PROPOSED
1:100

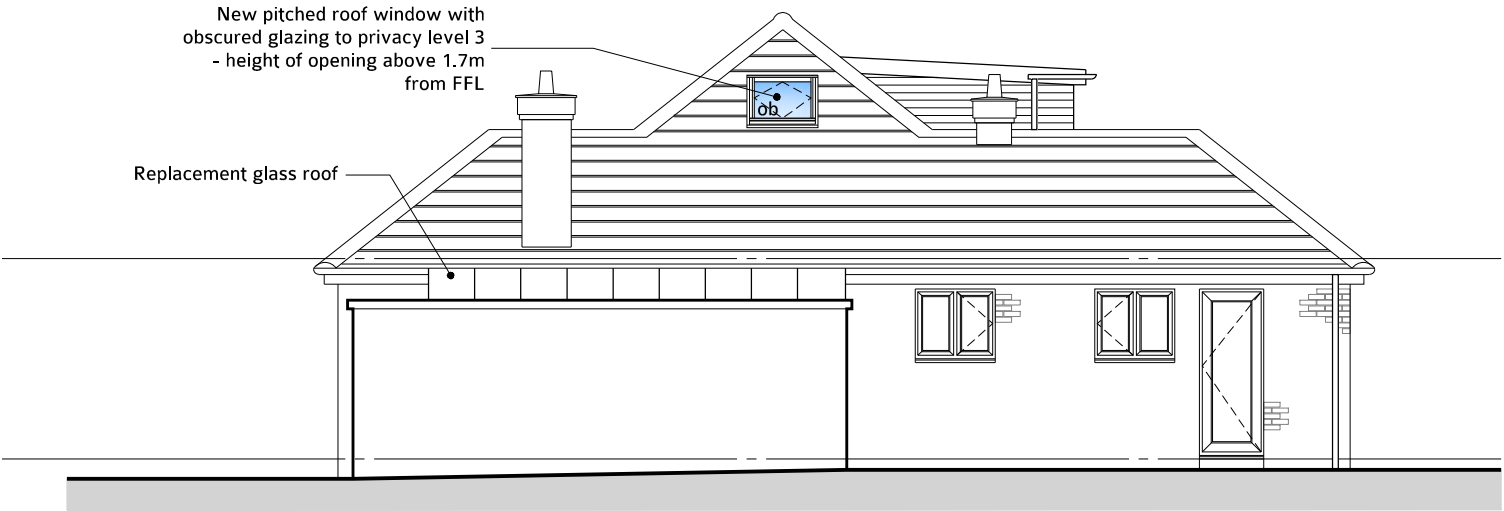

SIDE (west) ELEVATION AS PROPOSED
1:100

0m 1m 2.5m 5m
Scale 1:100

Project
2 Woodgate Road
Woodgate, Chichester
PO20 3SX

Drawing Title
Elevations As Proposed

Drawing Status
PERMITTED DEVELOPMENT

Scale	Drawn By	Date
1:100@A3	DB	Oct 18

Checked By	Date

Project No.	Drawing No.	Revision
	P103	-