

All dimensions must be verified on site prior to construction.
Do not scale this drawing except for Planning Application purposes.


Rev	Amendments	By	Chkd	Date



FRONT (north) ELEVATION AS EXISTING
1:100



REAR (south) ELEVATION AS EXISTING
1:100

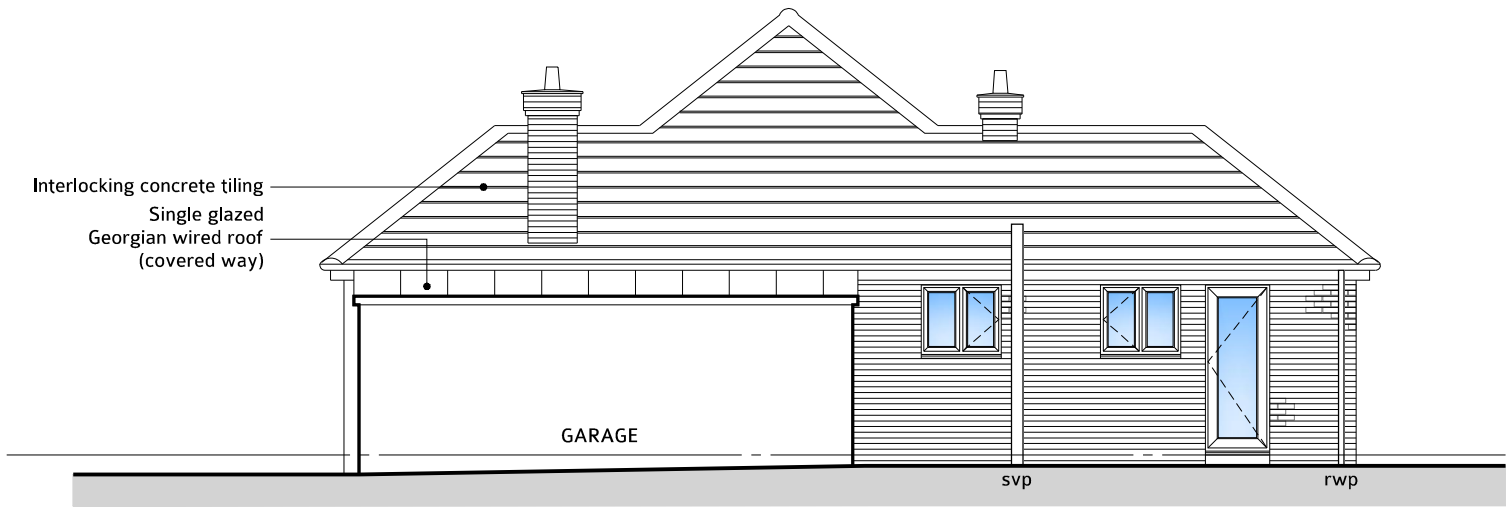

SIDE (west) ELEVATION AS EXISTING
1:100

0m 1m 2.5m 5m
Scale 1:100

Project
2 Woodgate Road
Woodgate, Chichester
PO20 3SX
Drawing Title
Elevations As Existing

Drawing Status
PERMITTED DEVELOPMENT
Scale Drawn By Date
1:100@A3 DB Oct 18
Checked By Date
Project No. Drawing No. Revision
P101 -