



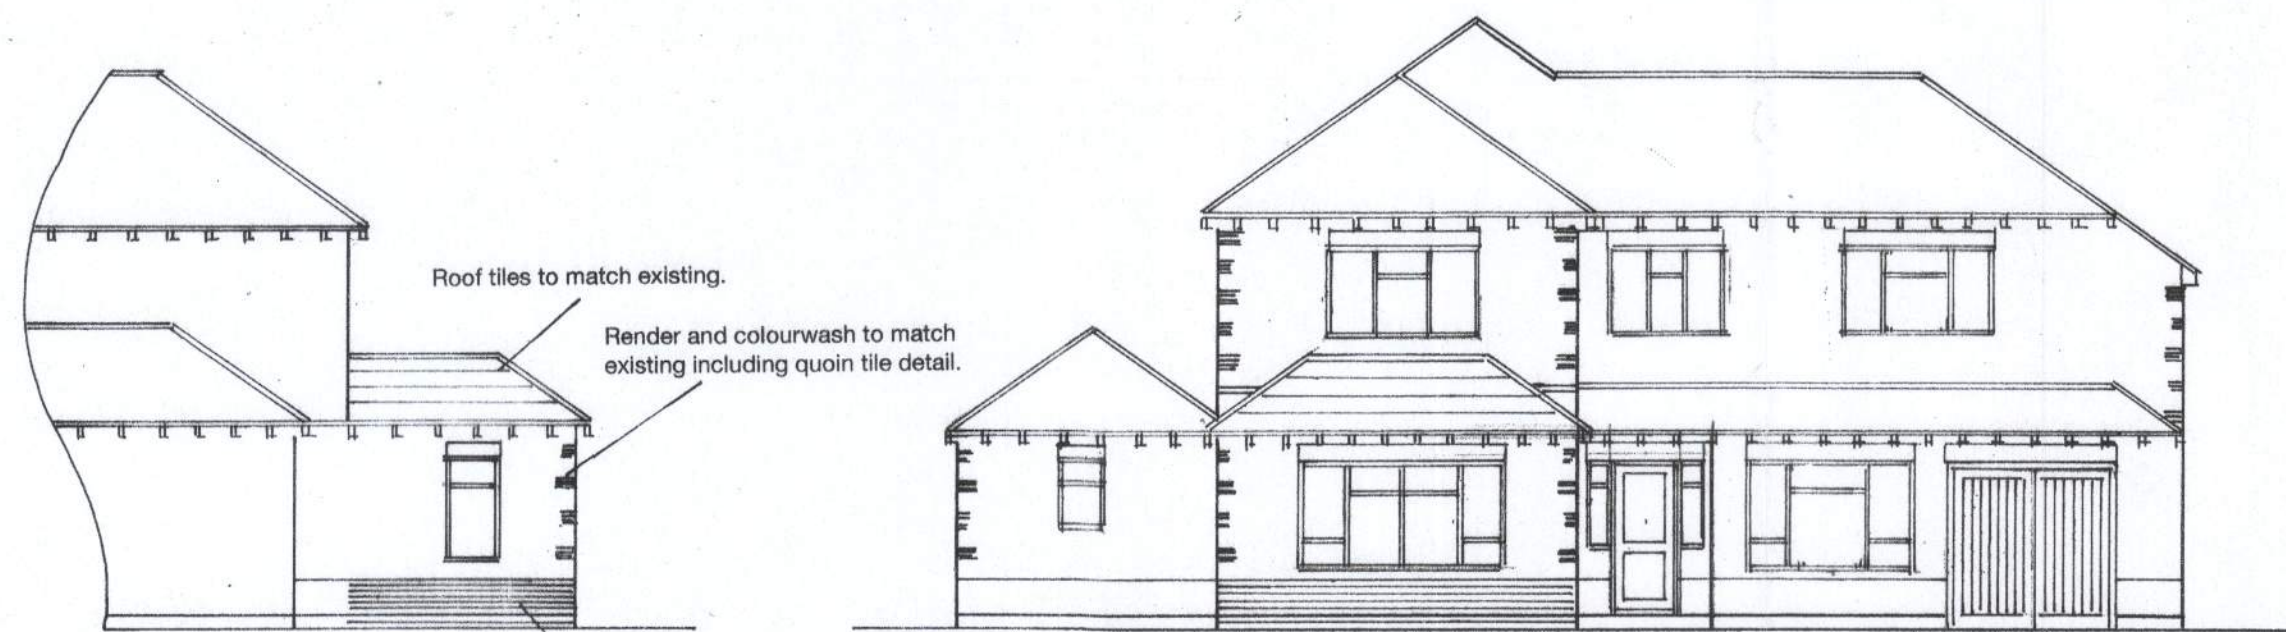

south


east
1 : 100

north

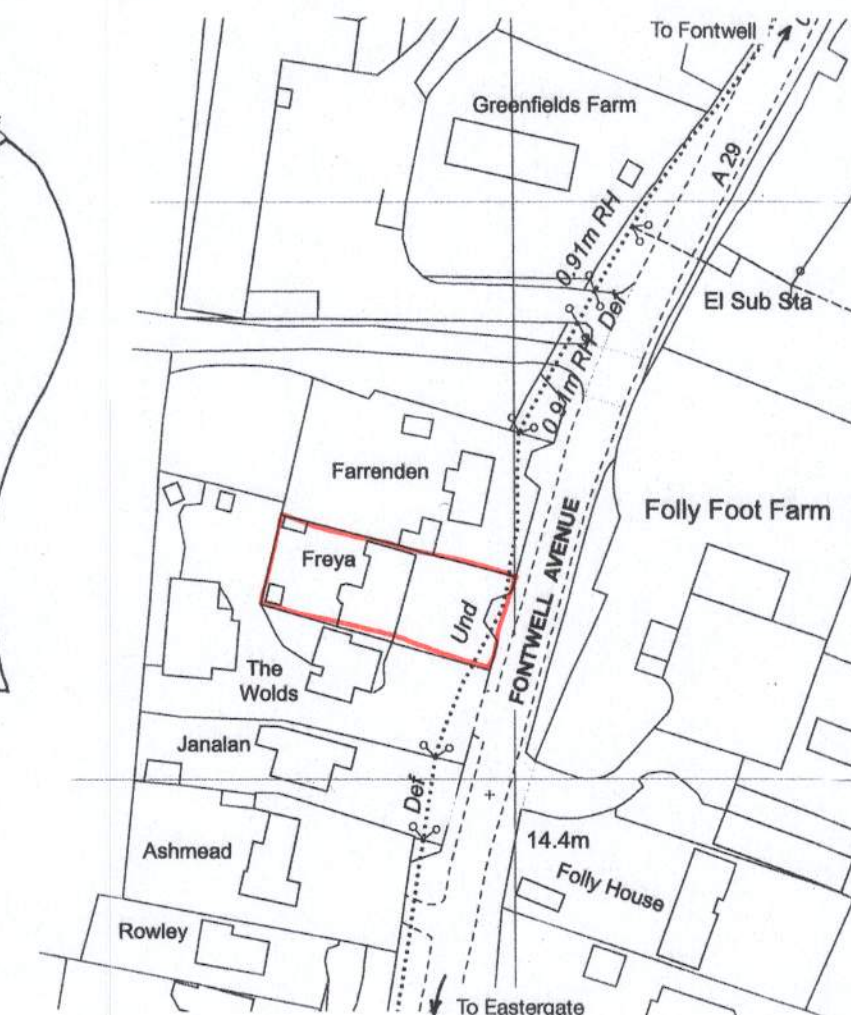


location plan

1 : 1250

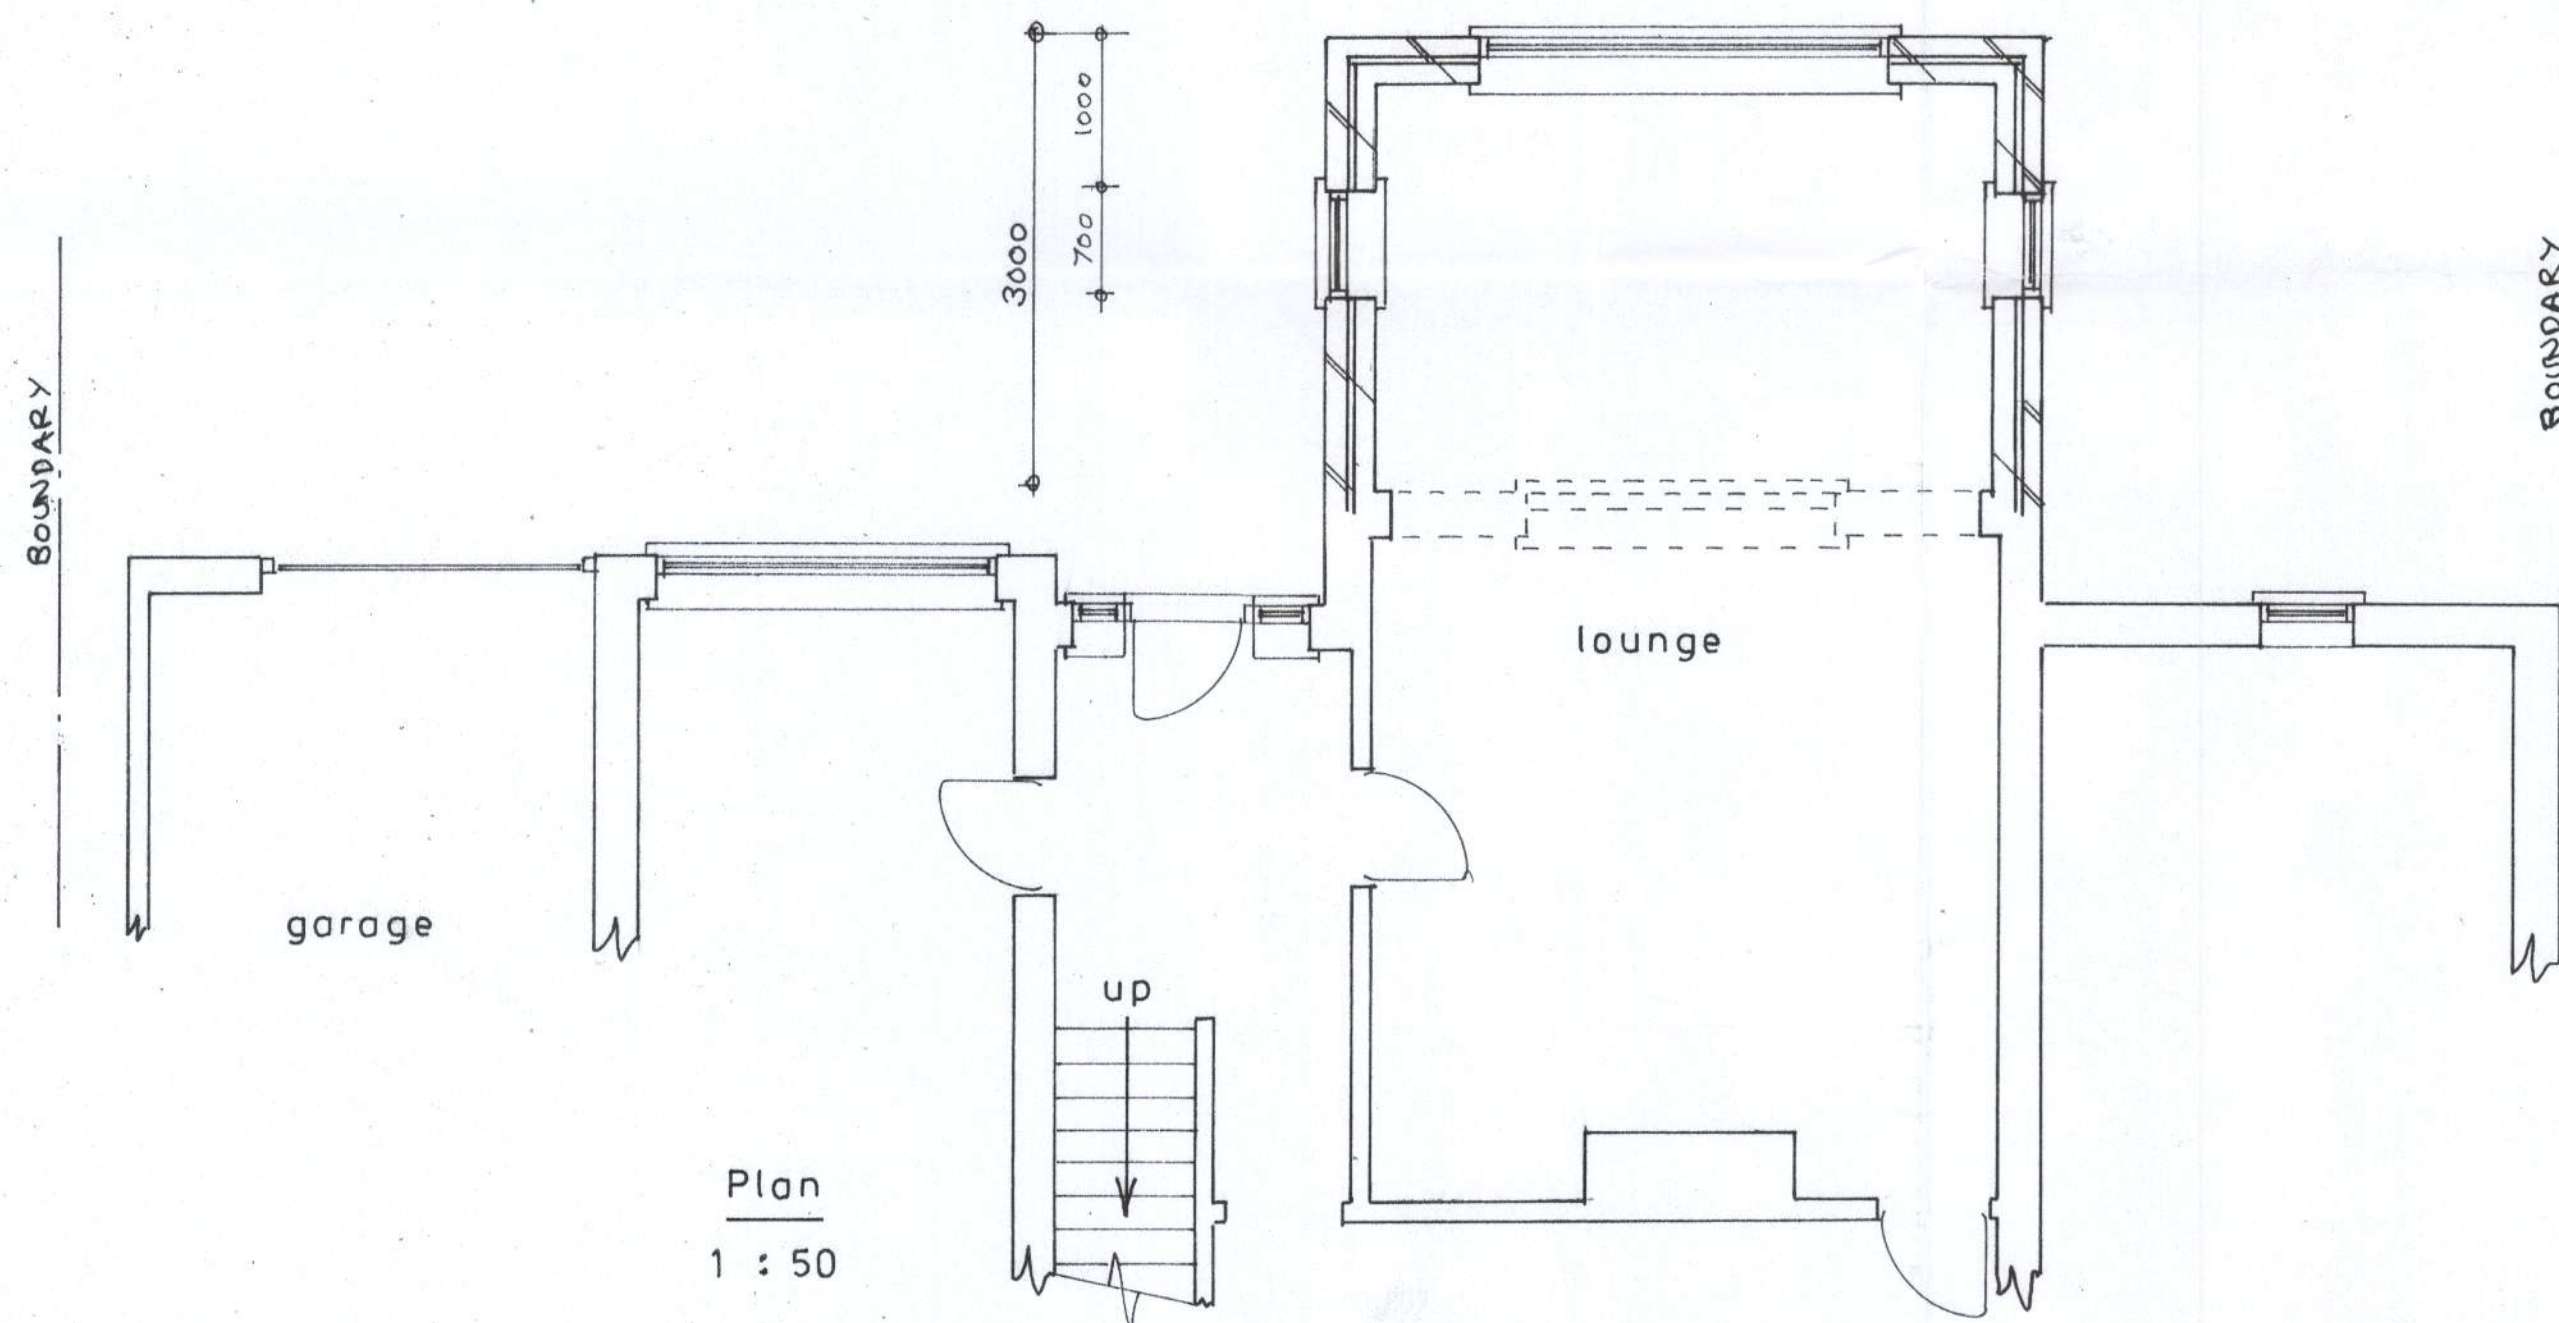

Plan
1 : 50

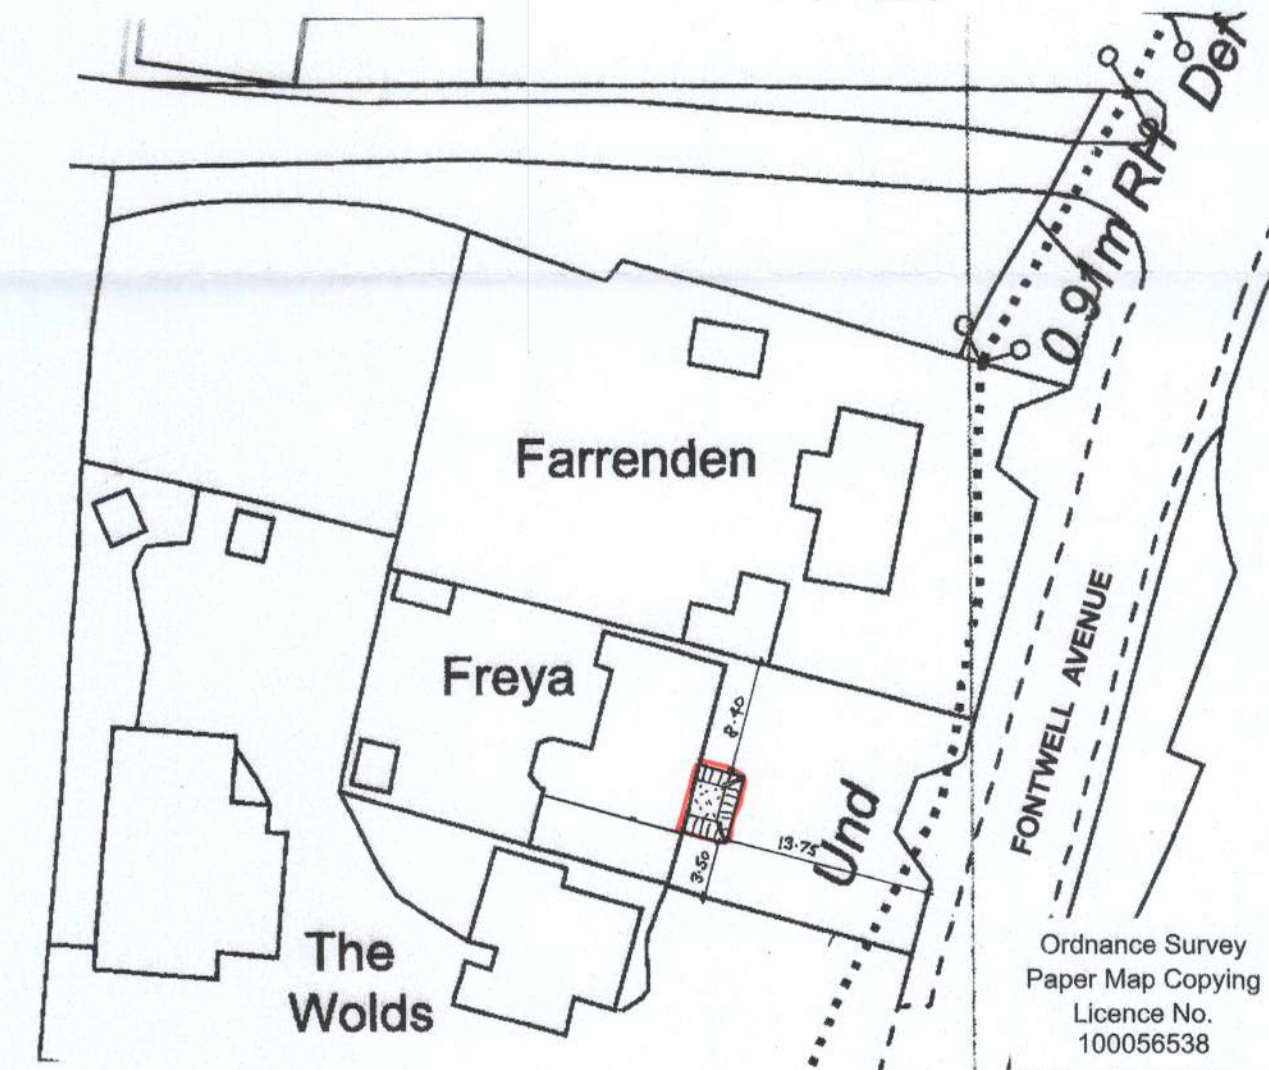

block plan

1 : 500

sheet 1 of 2

Proposed

PROPOSED SINGLE STOREY EXTENSION AT 'FREYA', FONTWELL AVE., FONTWELL
FOR MR. & MRS. P. JOHNSON.

Bryan Butcher
Rainbow Cottage
Nyetimber Lane
Bognor Regis PO21 3JX
01243 266871
07973 233442
bryan.butcher@btinternet.com
www.bryanbutcher.com