


GENERAL NOTES

1. THIS DRAWING IS INTENDED TO BE VIEWED IN COMBINATION WITH ALL RELEVANT ARCHITECTS, ENGINEERS, SERVICES AND SPECIALIST DRAWINGS AND SPECIFICATION.
2. ANY VARIATIONS OR DISCREPANCIES BETWEEN THESE DRAWINGS IN TERMS OF DIMENSIONS OR DETAILS SHOULD BE DRAWN TO THE ATTENTION OF THE ARCHITECT AND/OR THE ENGINEER FOR CLARIFICATION.
3. PAUL BASHAM ASSOCIATES ACCEPTS NO RESPONSIBILITY FOR THE ACCURACY OF BACKGROUND INFORMATION PRODUCED BY THIRD PARTIES - THIS MUST BE TREATED AS INDICATIVE ONLY.
4. ALL DIMENSIONS AND LEVELS ARE IN METRES. DO NOT SCALE THIS DRAWING, PRINT, PLOT OR DISK.
5. THIS DRAWING SHOULD ONLY BE USED FOR CONSTRUCTION IF THE PROJECT PHASE IN THE TITLE FRAME BELOW IS SHOWN AS "CONSTRUCTION". PAUL BASHAM ASSOCIATES TAKE NO RESPONSIBILITY FOR CONSTRUCTION WORKS UNDERTAKEN TO DRAWINGS WHICH ARE NOT MARKED UNDER THIS PHASE.

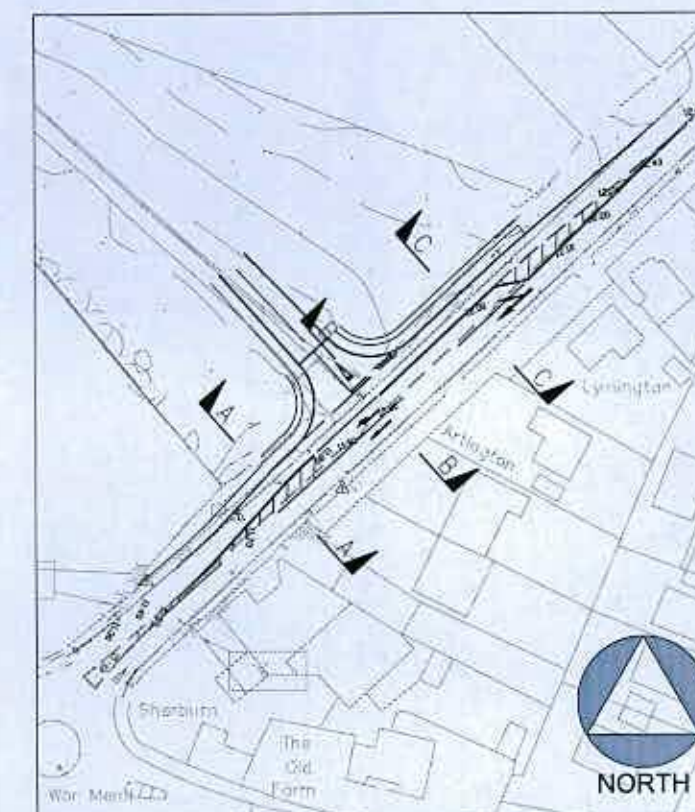


S278 OVERVIEW (NOT TO SCALE)


PRELIMINARY

DRAWING/DESIGN IS STILL 'IN DEVELOPMENT'
YOU ARE ADVISED TO MAKE DUE ALLOWANCE


Rev	Description	Date	By	Chkd
A	UPDATED TO MATCH 064.5005.100.J	08.06.18	JB	SW

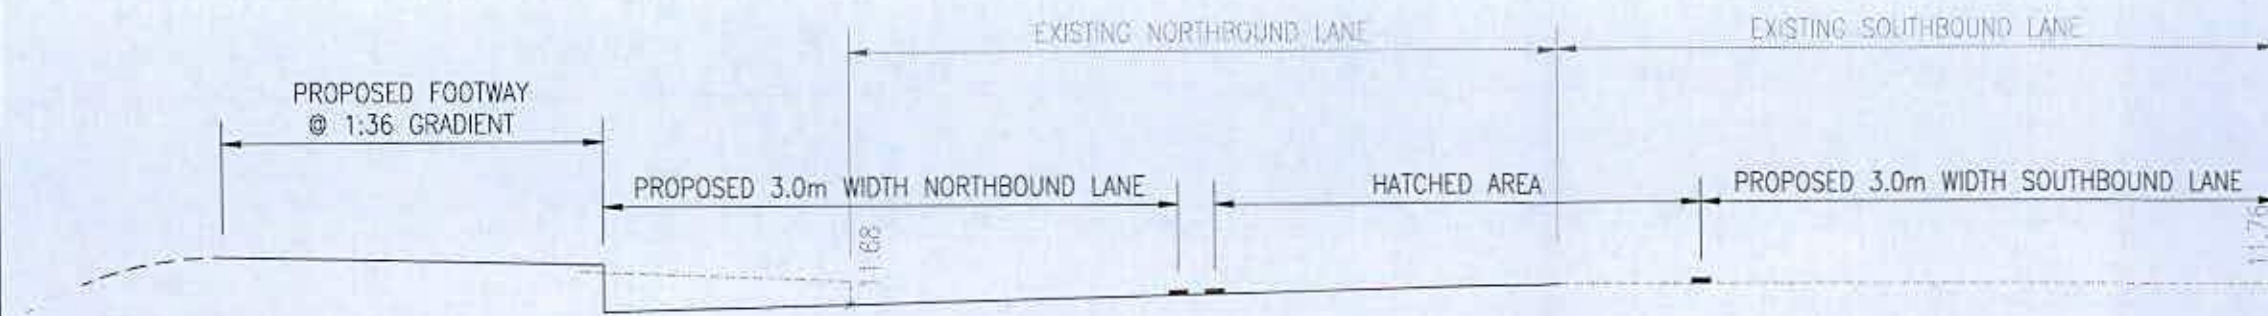

SECTION A-A

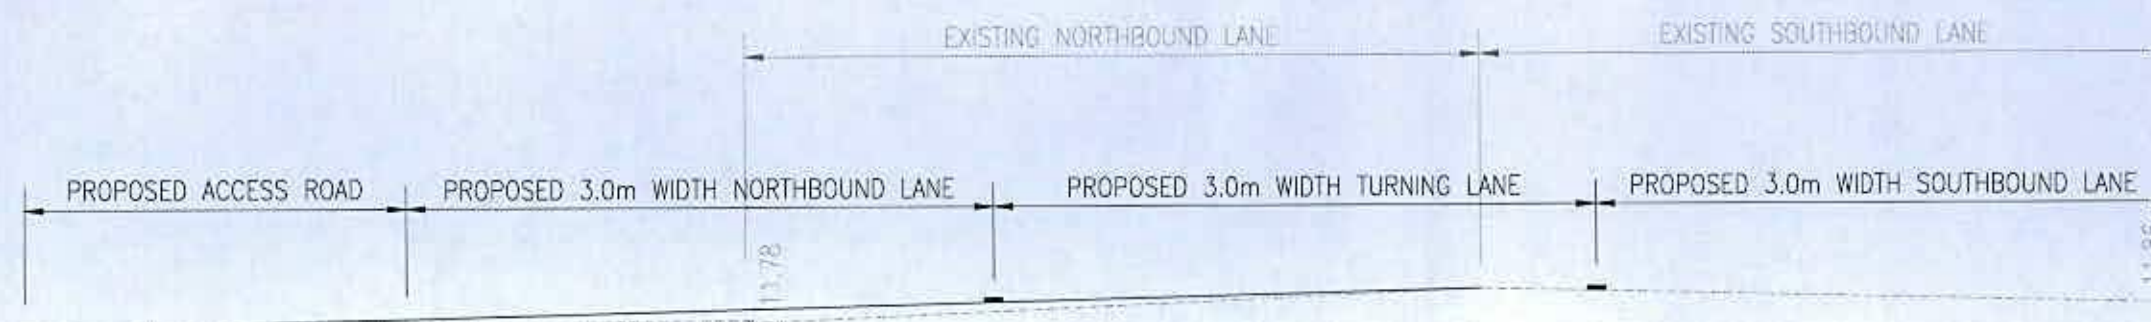

SECTION B-B

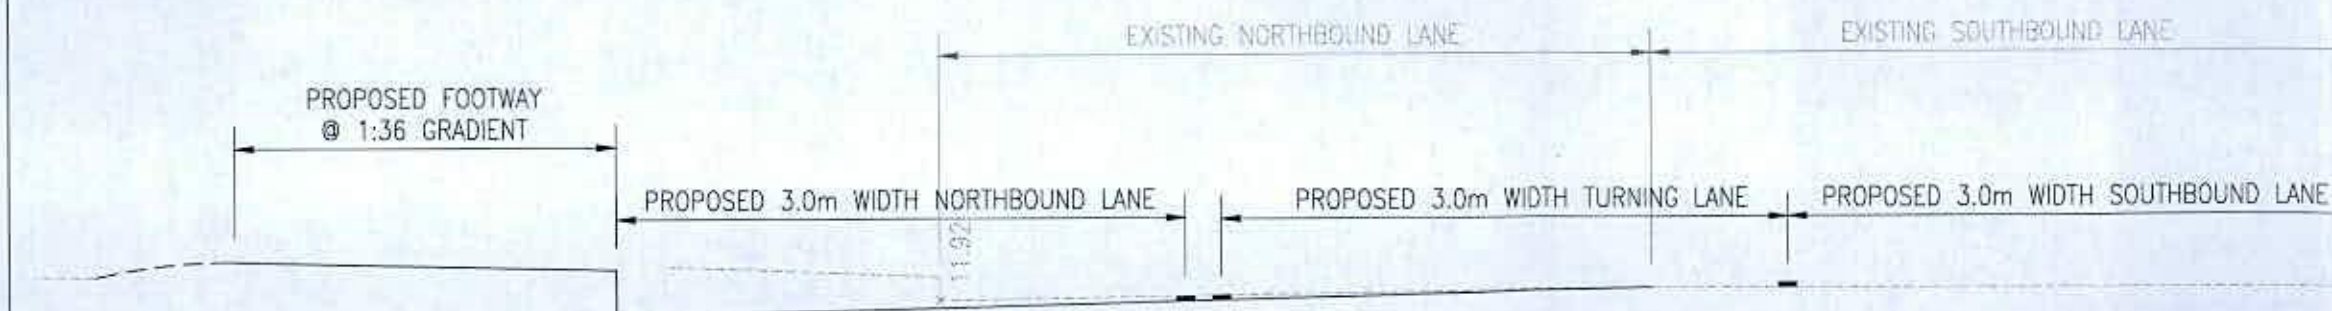

SECTION C-C

Project Name NYTON ROAD, WESTERGATE	Title A29 FONTWELL AVENUE CROSS SECTIONS	 Paul Basham Associates Ltd Lancaster Court, 3 Darnley Road, Farnham, PO13 6TU 01429 885134 info@paulbashamassociates.co.uk www.paulbashamassociates.co.uk	Client Arun District Council	Checked By CL	Checked Date 17.01.18	Scale 1:50	(AT A3 SIZE)		
Project Phase DETAILED DESIGN				Drawn By EK	Drawn Date 17.01.18	Client Drawing No. -	PBA Drawing No. 064.5005.106	Revision A	