


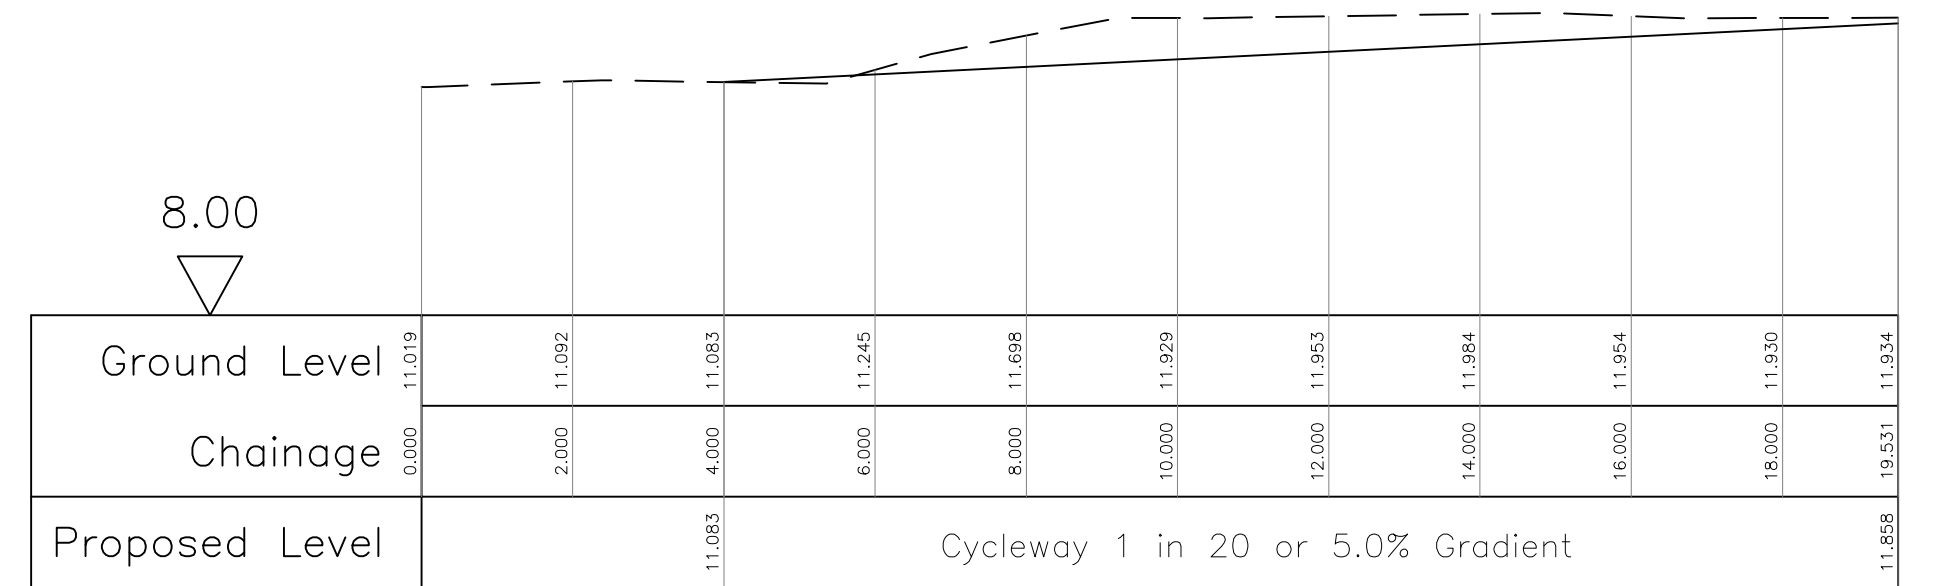

Project Westergate & Eastergate	Ref: 01235 553173 Fax: 01235 523226				
	Title Cycle Track	Scale AS SHOWN A2			Date Jan '18
	Checked AMc	Drawn JS			

A	24.01.18	Gradient of cycle track amended to 1 in 20			JS
REV. No.	DATE	DESCRIPTION			INITIALS
Client		  <i>CIVIL AND STRUCTURAL ENGINEERS</i> Monarch House, Barton Lane, Abingdon, Oxon, OX14 3NB Tel: 01235 555173 Fax: 01235 523226			
Project		Westergate & Eastergate 			
Title		Scale	Date	Drawing No.	Rev
Cycle Track		AS SHOWN A2	Jan '18	5655:05	A
		Checked AMc	Drawn JS		