





LOCATION PLAN
SCALE 1:1250



Distance Survey for Crown Copyright 2016. All rights reserved. Licence number 1000129422



BLOCK PLAN
SCALE 1:500

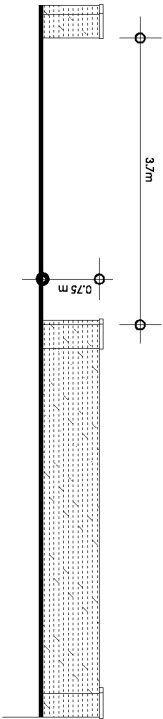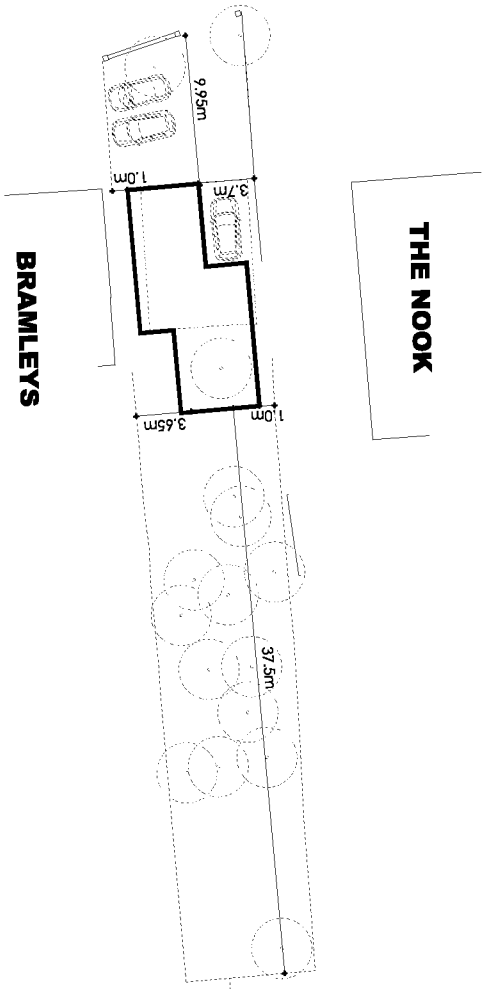

REVISION NOTES:		
REV:	DATE:	NOTES:
A	02/08/2017	ALTERATIONS TO SITE LOCATION & BLOCK PLAN
B	04/09/2017	BUILDING HAS BEEN NARROWED WITH 0.6M AND MOVED 1M FURTHER TO THE BOUNDARY
C	20/02/2018	ALTERATIONS TO FRONT BOUNDARY WALL

DRAWING TITLE:
SITE LOCATION AND BLOCK PLAN

CIENT:
MR BOBBY CRADDOCK
PROJECT NO:
B12

PROJECT ADDRESS:
MILD MAY HOOK LANE ALDINGBOURNE WE5T 5U59EX PO20 3TE

DATE:
MARCH 2017
SCALE:
1:50 1:1250 1:500 @ A3
DRAWING NUMBER:
O1C



product 2
Architecture & Planning

PRODUCT 2 ARCHITECTURE & PLANNING
7C WEST STREET
EWELL
SURREY
KT17 1UZ

t: 0208 393 2675
m: mail@product2.co.uk
w: www.product2.co.uk