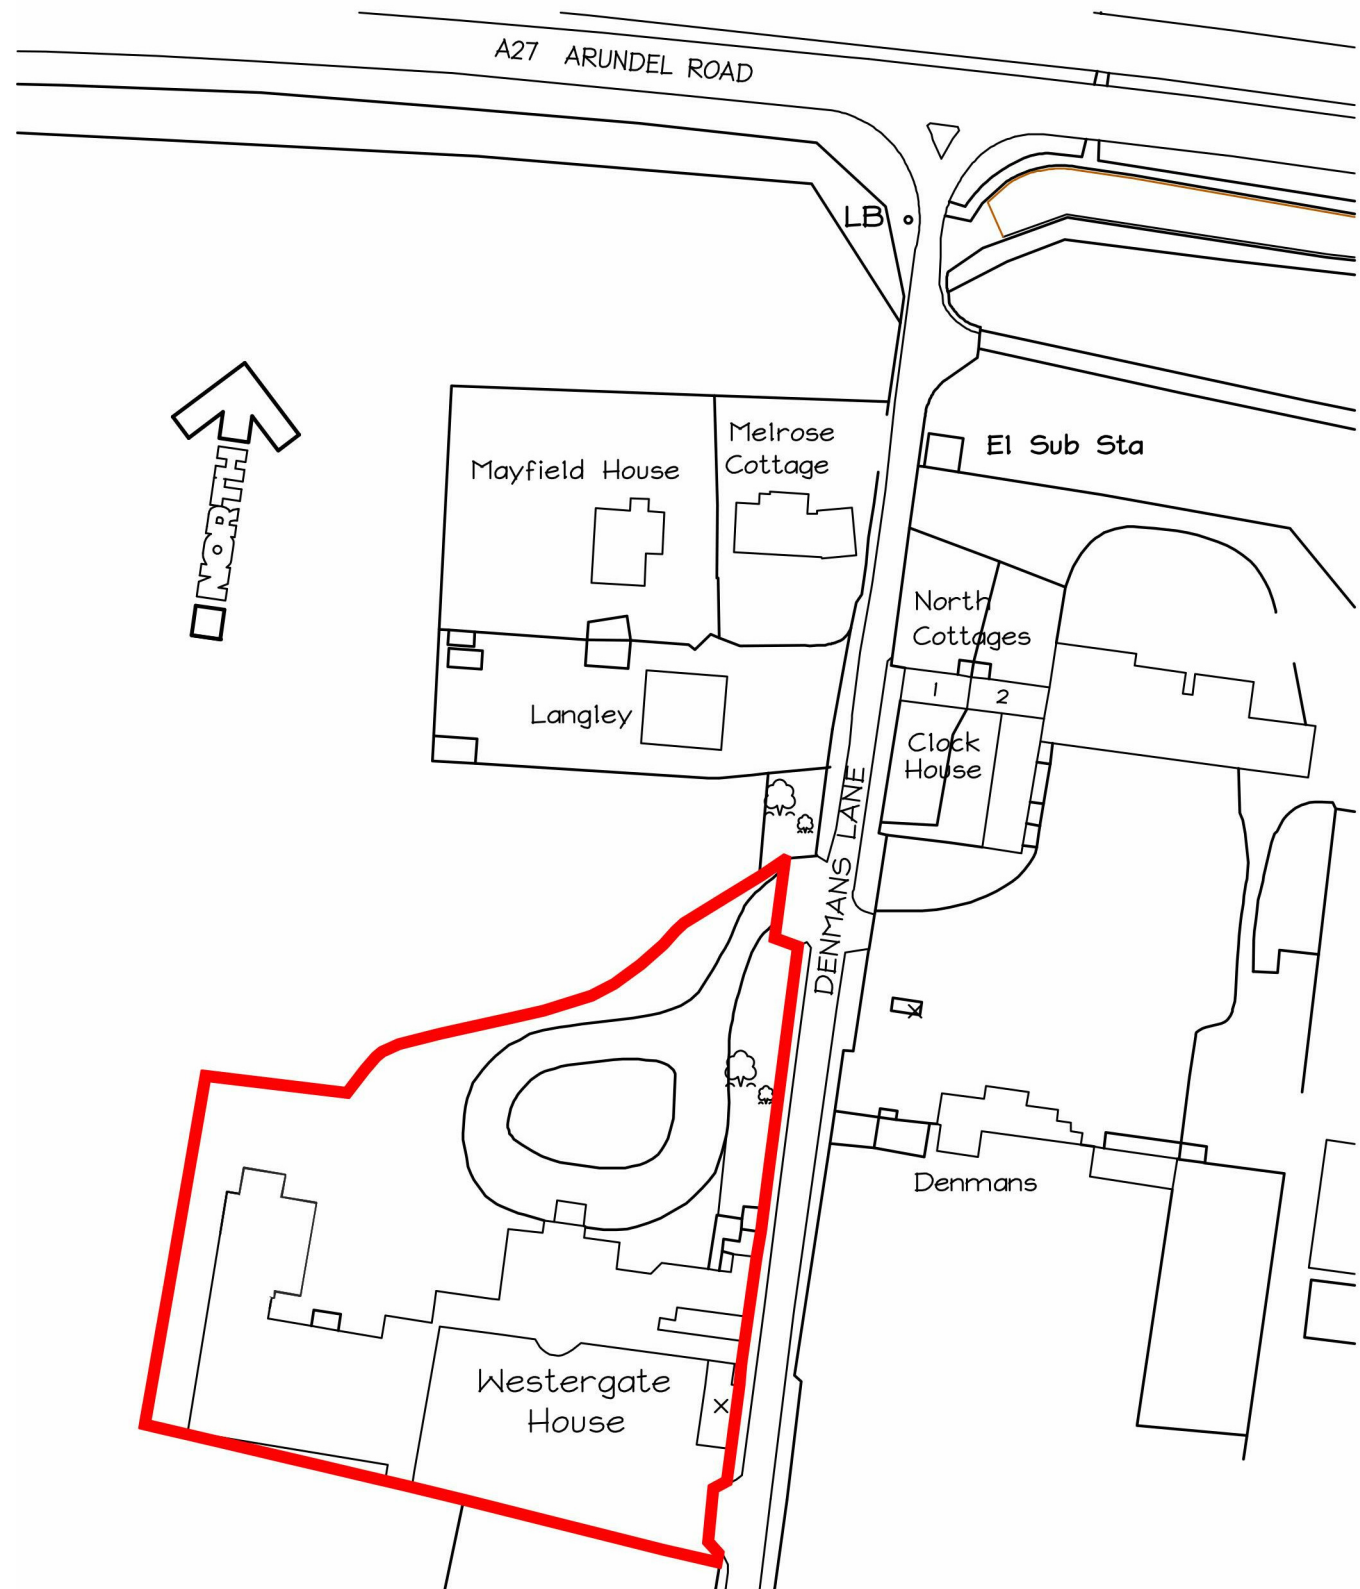


VISUAL SCALE 1:1250 @ A3

NOTES

Do not scale this drawing.

All dimensions are in millimetres unless stated otherwise.

This drawing is to be read in conjunction with all other relevant drawings and specifications.

The copyright of this drawing is vested in Harris Irwin Associates Ltd. and must not be copied or reproduced without the written consent of a Director.

| Rev | Date     | Description            | Drawn By | Checked By |
|-----|----------|------------------------|----------|------------|
| P3  | 05/11/18 | Revised Planning Issue | JB       | RSW        |
| P2  | 02/11/18 | Planning Issue         | NM       | BG         |
| P1  | 30/10/18 | Preliminary Issue      | RSW      | RSW        |

Aske Stables, Aske, Richmond, North Yorkshire. DL10 5HG  
t: 01748 825675  
e: enquiries@harrisirwin.com  
w: www.harrisirwin.com

**Project:**

Proposed 8 Bed Extension  
Westergate House  
Denmans Lane  
Westergate  
Fontwell BN18 0SU  
**Client:**

**Drawing Title:**  
Location Plan

**For Planning Submission**

|                    |            |             |
|--------------------|------------|-------------|
| HIA Project Number | Scale @ A3 | Suitability |
| 2583               | 1:1250     | D0          |

|         |            |        |       |      |      |        |
|---------|------------|--------|-------|------|------|--------|
| Project | Originator | Volume | Level | Type | Role | Number |
| 2583    | HIA        | ZZ     | XX    | DR   | A    | 01001  |