


NOTES

Do not scale this drawing.

All dimensions are in millimetres unless stated otherwise.

This drawing is to be read in conjunction with all other relevant drawings and specifications.


The copyright of this drawing is vested in Harris Irwin Associates Ltd. and must not be copied or reproduced without the written consent of a Director.

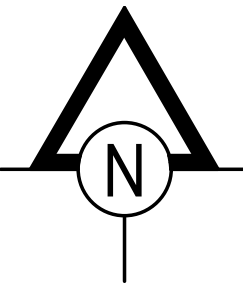


Key

Elements to be Demolished: - - - - -



3 3D with Demolition

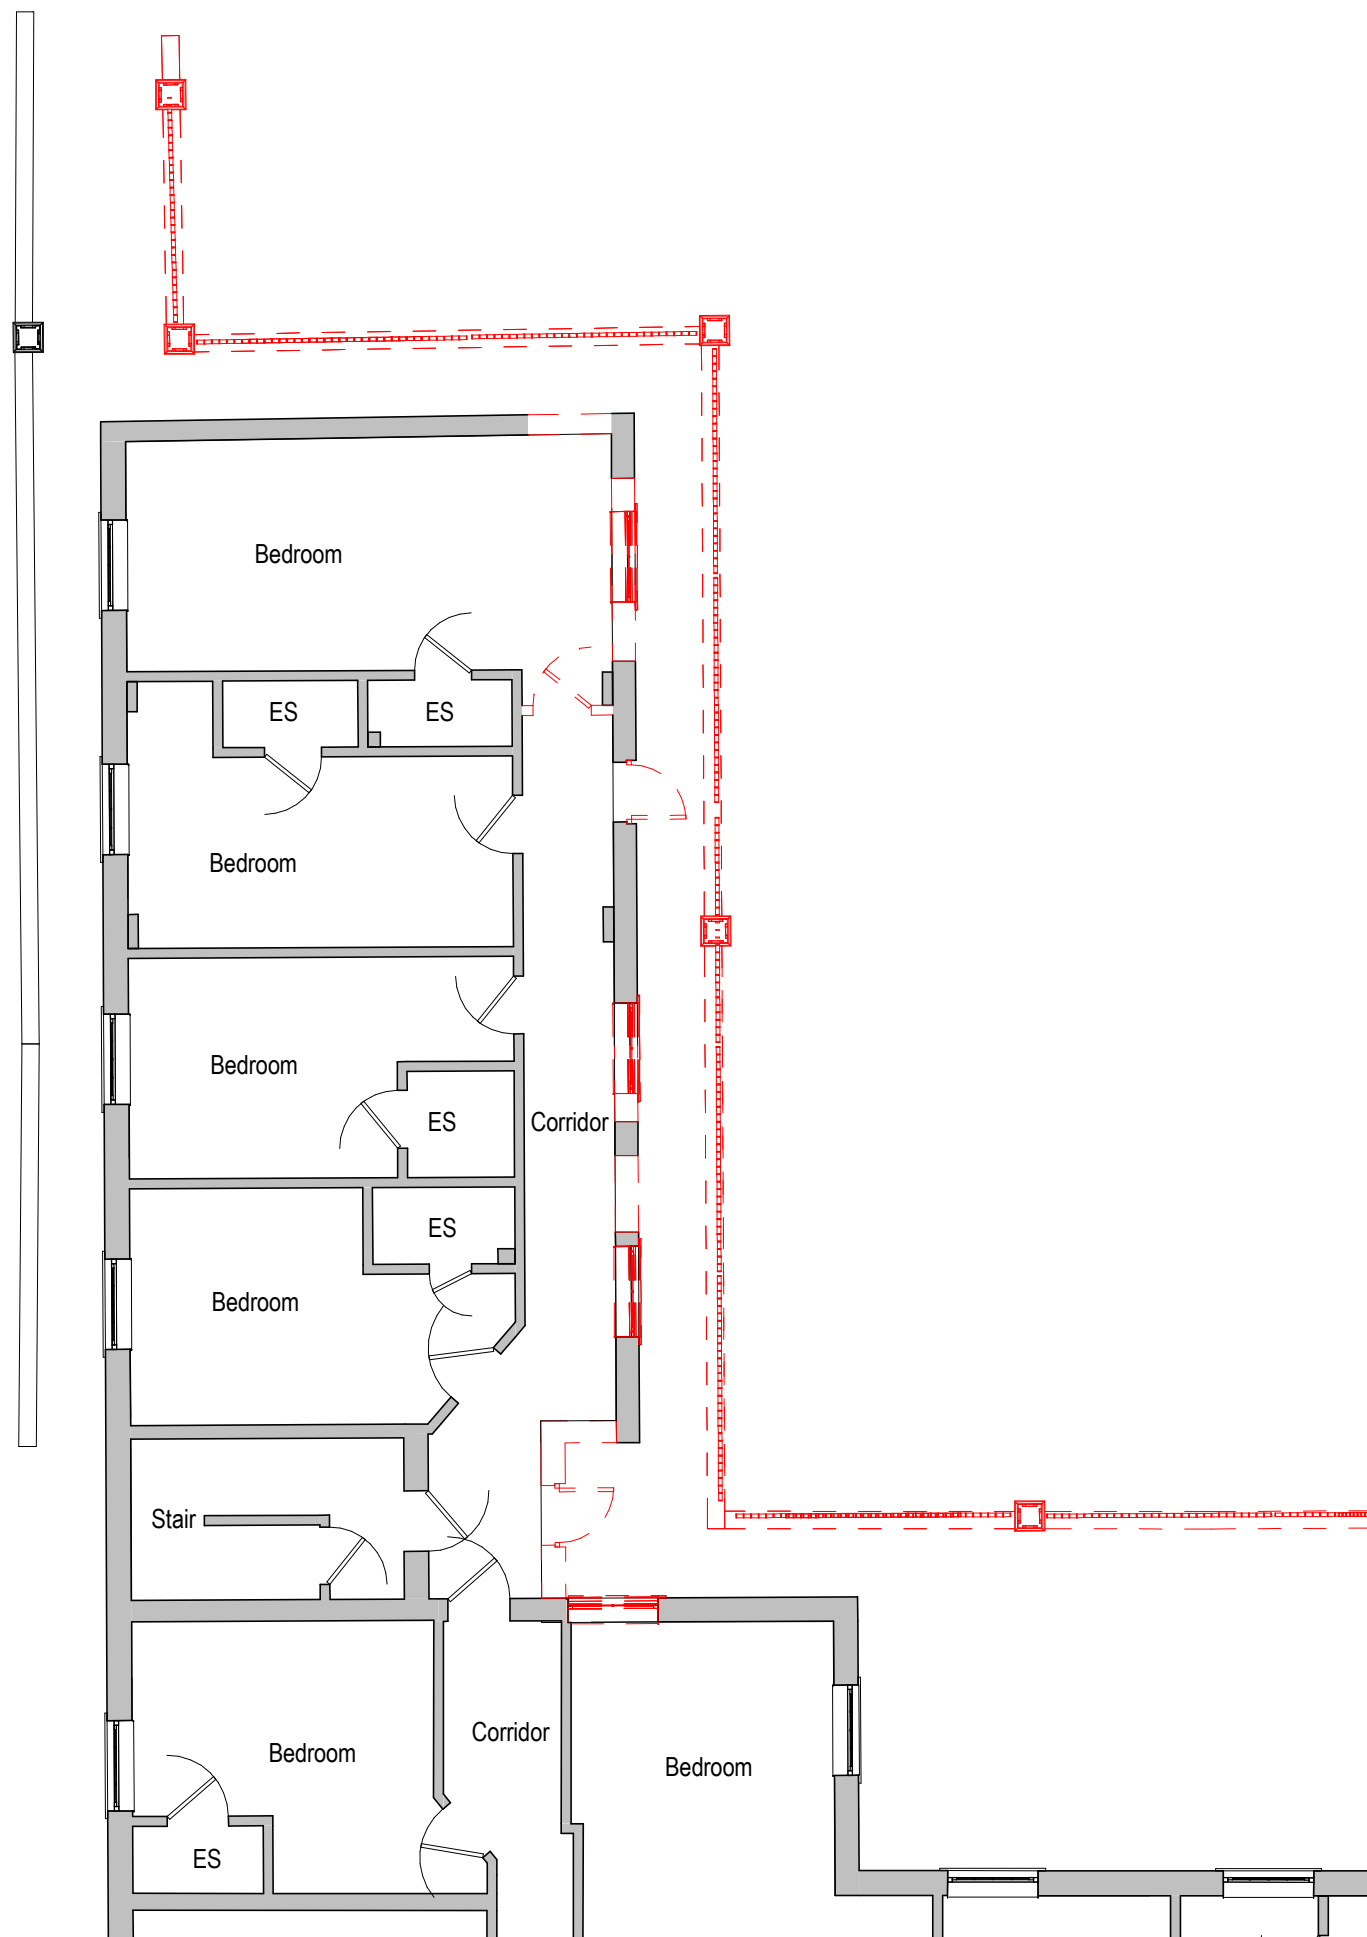

1 Ground floor Demolitions
1 : 100

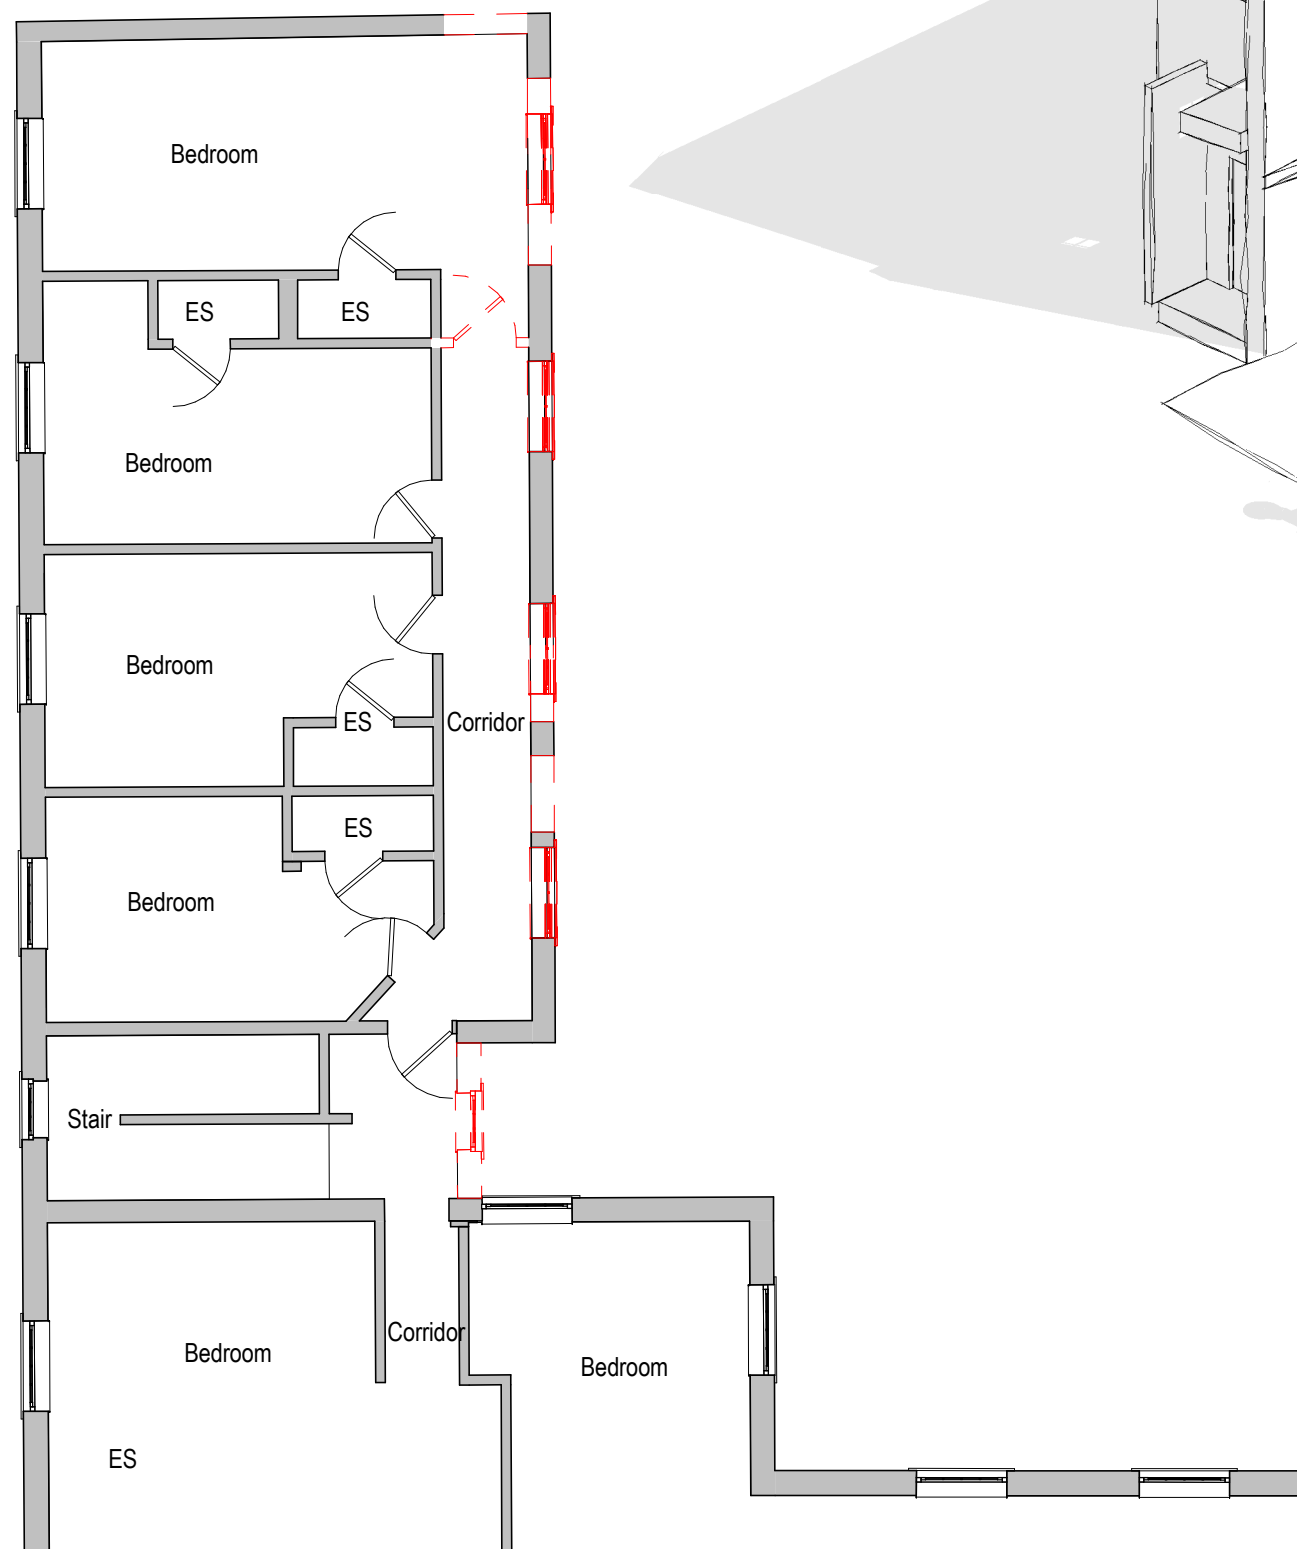

2 First Floor Demolitions
1 : 100

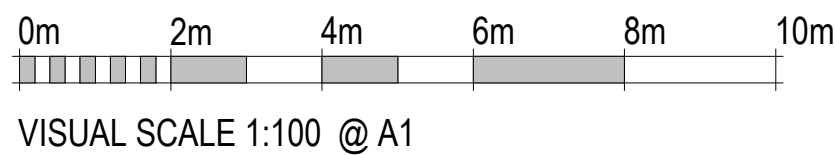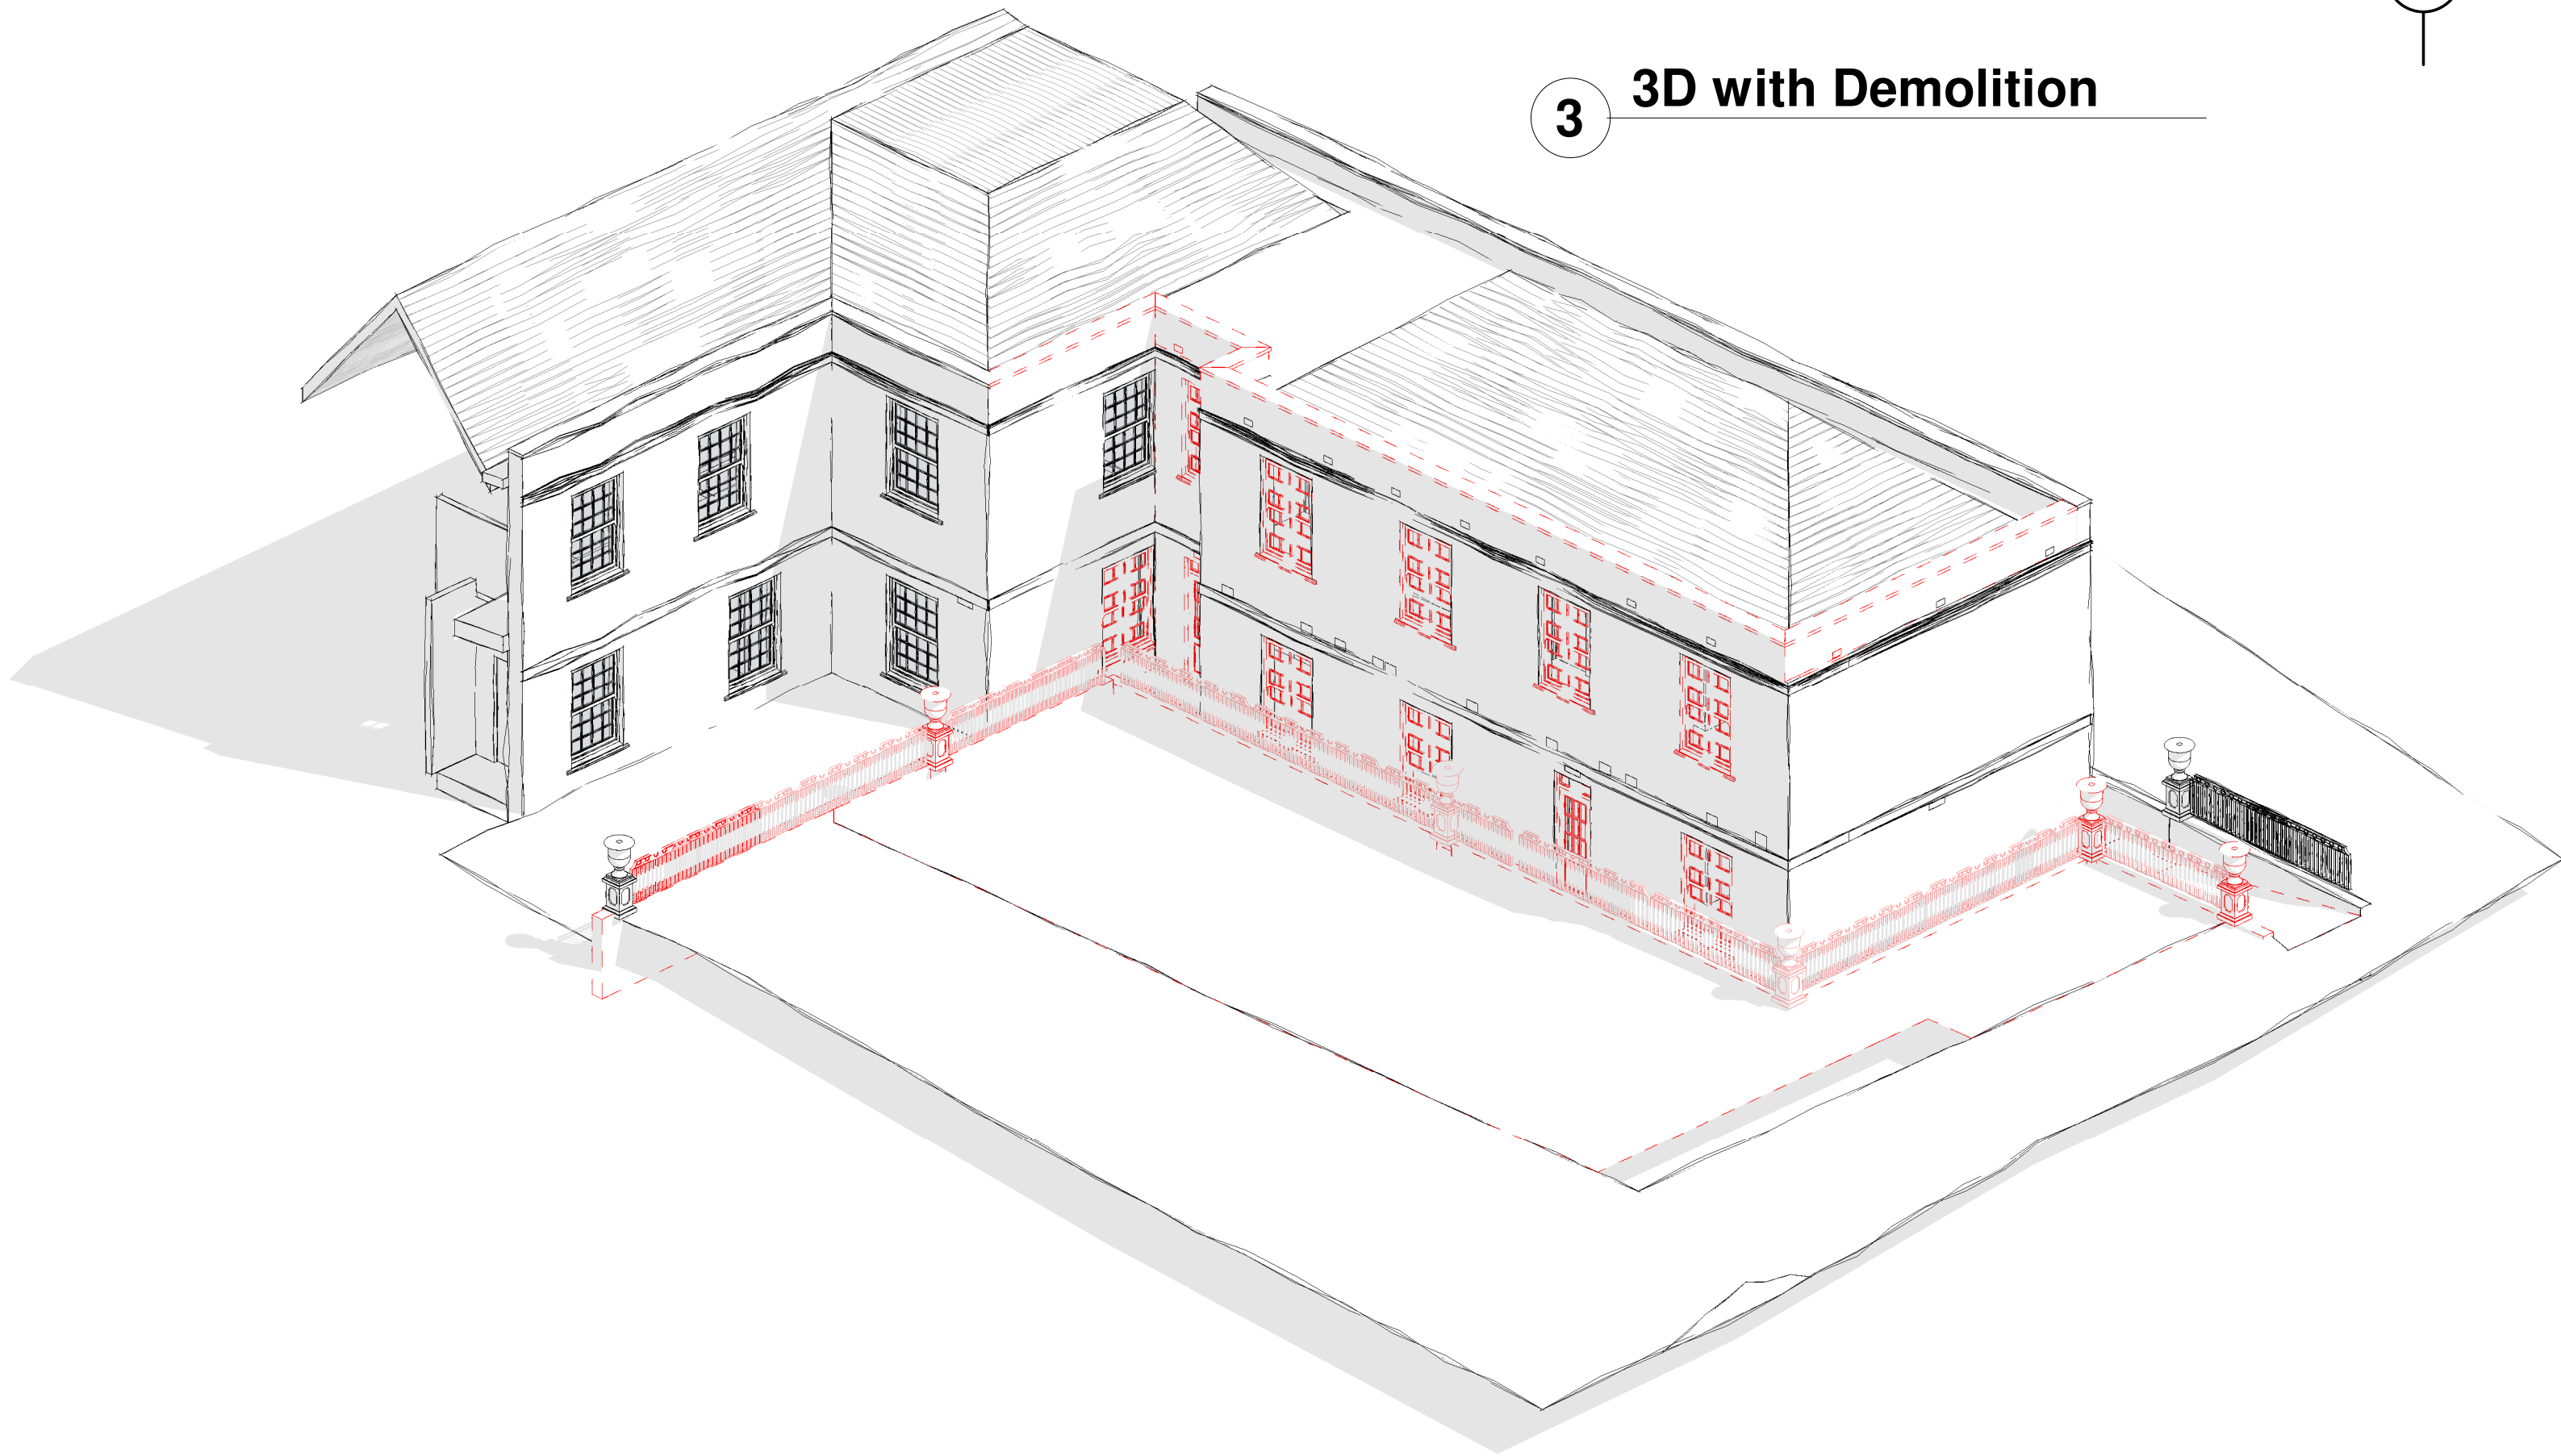

VISUAL SCALE 1:100 @ A1

Rev	Date	Description	Drawn By	Checked By
P3	05/11/18	Revised Planning Issue	JB	RSW
P2	02/11/18	Planning Issue	NM	BG
P1	30/10/18	Preliminary Issue	RSW	RSW

harrisirwin
architects & designers

Aske Stables, Aske, Richmond, North
Yorkshire. DL10 5HG
t: 01748 825675
e: enquiries@harrisirwin.com
w: www.harrisirwin.com

Project:
Proposed 8 Bed Extension
Westergate House
Denmans Lane
Westergate
Fontwell BN18 0SU
Client: 

Drawing Title:
Demolition Plans

For Planning Submission

HIA Project Number	Scale @ A1	Suitability
2583	1 : 100	DO

Project	Originator	Volume	Level	Type	Role	Number
2583	HIA	01	ZZ	DR	A	02002