


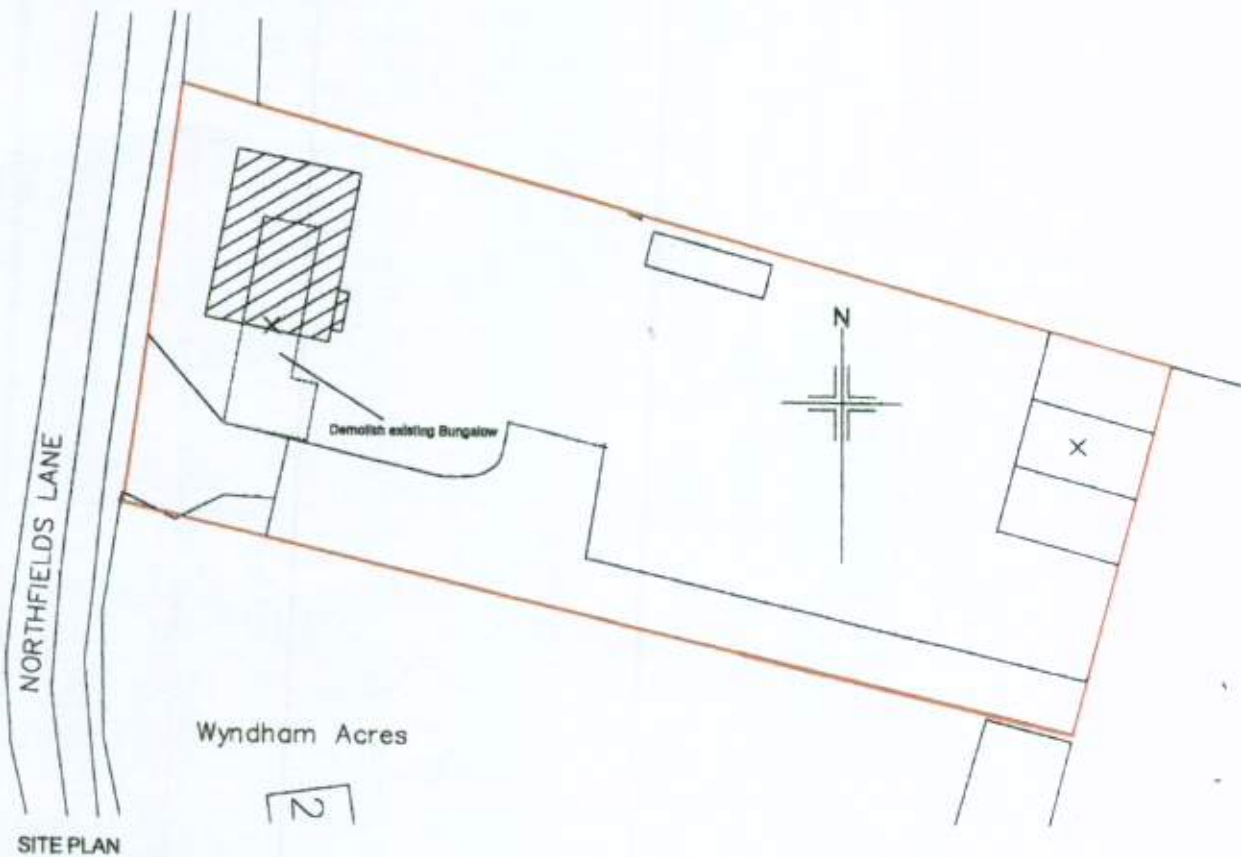

Do not scale from drawings
(excepting Local Authorities)
All dimensions to be checked on site

All work to comply with Building Regulations, British Standards, manufacturer's instructions / specifications and engineer's calculations at all times. Construction must also comply with all safety at work regulations. Additional work may be requested by the building inspector as work proceeds to ensure the new building complies with all building regulations.

No	Change	Date	

HENRY ADAMS
4 New Town
Chichester

Title:
The Old Barn
Northfield Lane,
Westergate.

Scale: 1:500

Date: 4th August 2010

Drawn by: BKM

Drawing 5 / 5

AL/124/10.