



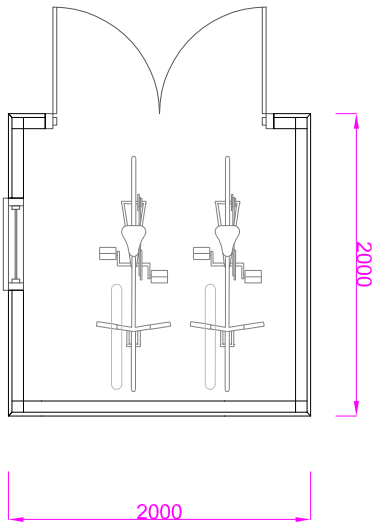


NOTES

Walls - 75 x 50 mm C16 Grade timber stud frame with stained Cedar close boarded cladding.

Roof - Green mineral felt covering on 12 mm OSB decking on 100 x 50 mm C16 Grade timber flat roof joists at 450 mm centres laid to falls.

Floor - 12 mm plywood on 100 x 50 mm treated C16 Grade timber joists laid on paving slab support on new concrete base.

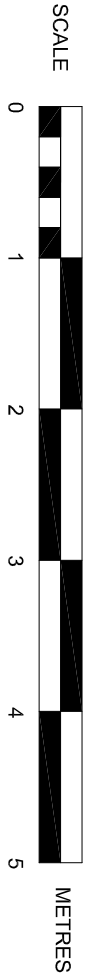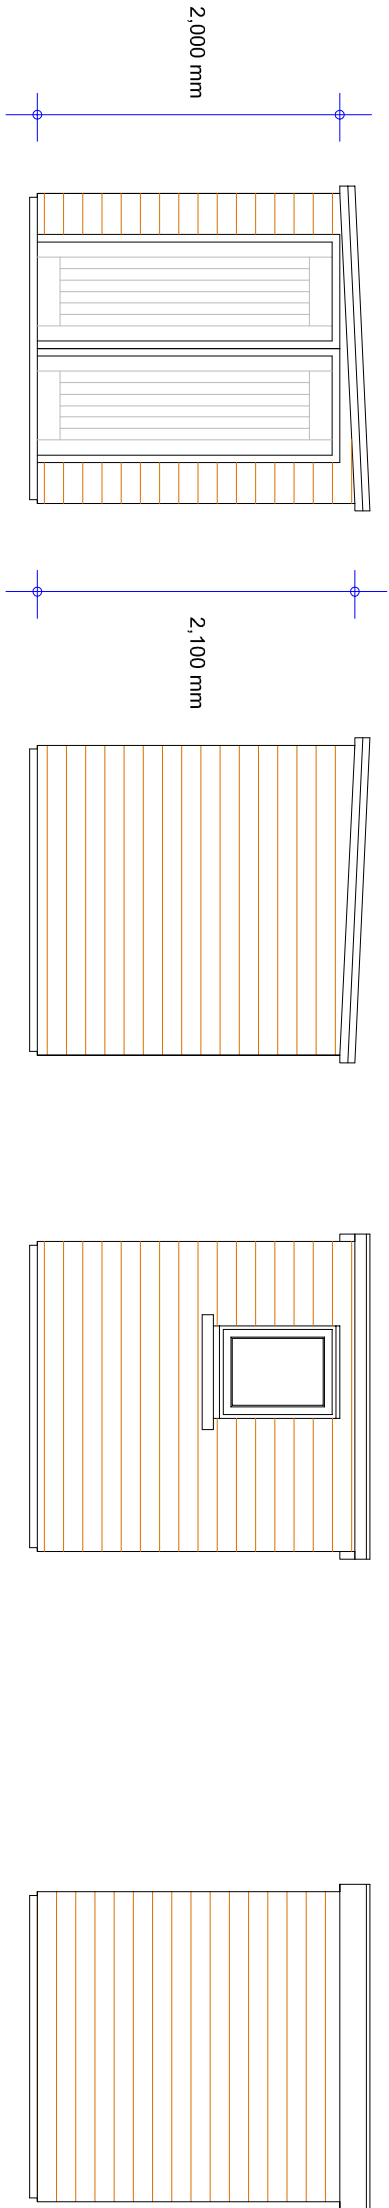

PROPOSED CYCLE STORAGE

SUSSEX BUILDING CONSULTANCY LIMITED

L'APACHE, WESTERGATE STREET,
WOODGATE, WEST SUSSEX.

SCALE - 1/50 REV - DATE - 11/21/2021

3 NORTHGATE ROAD
BOSSUM REGS
PO21 9LZ
TEL/FAX - (01243) 861379