


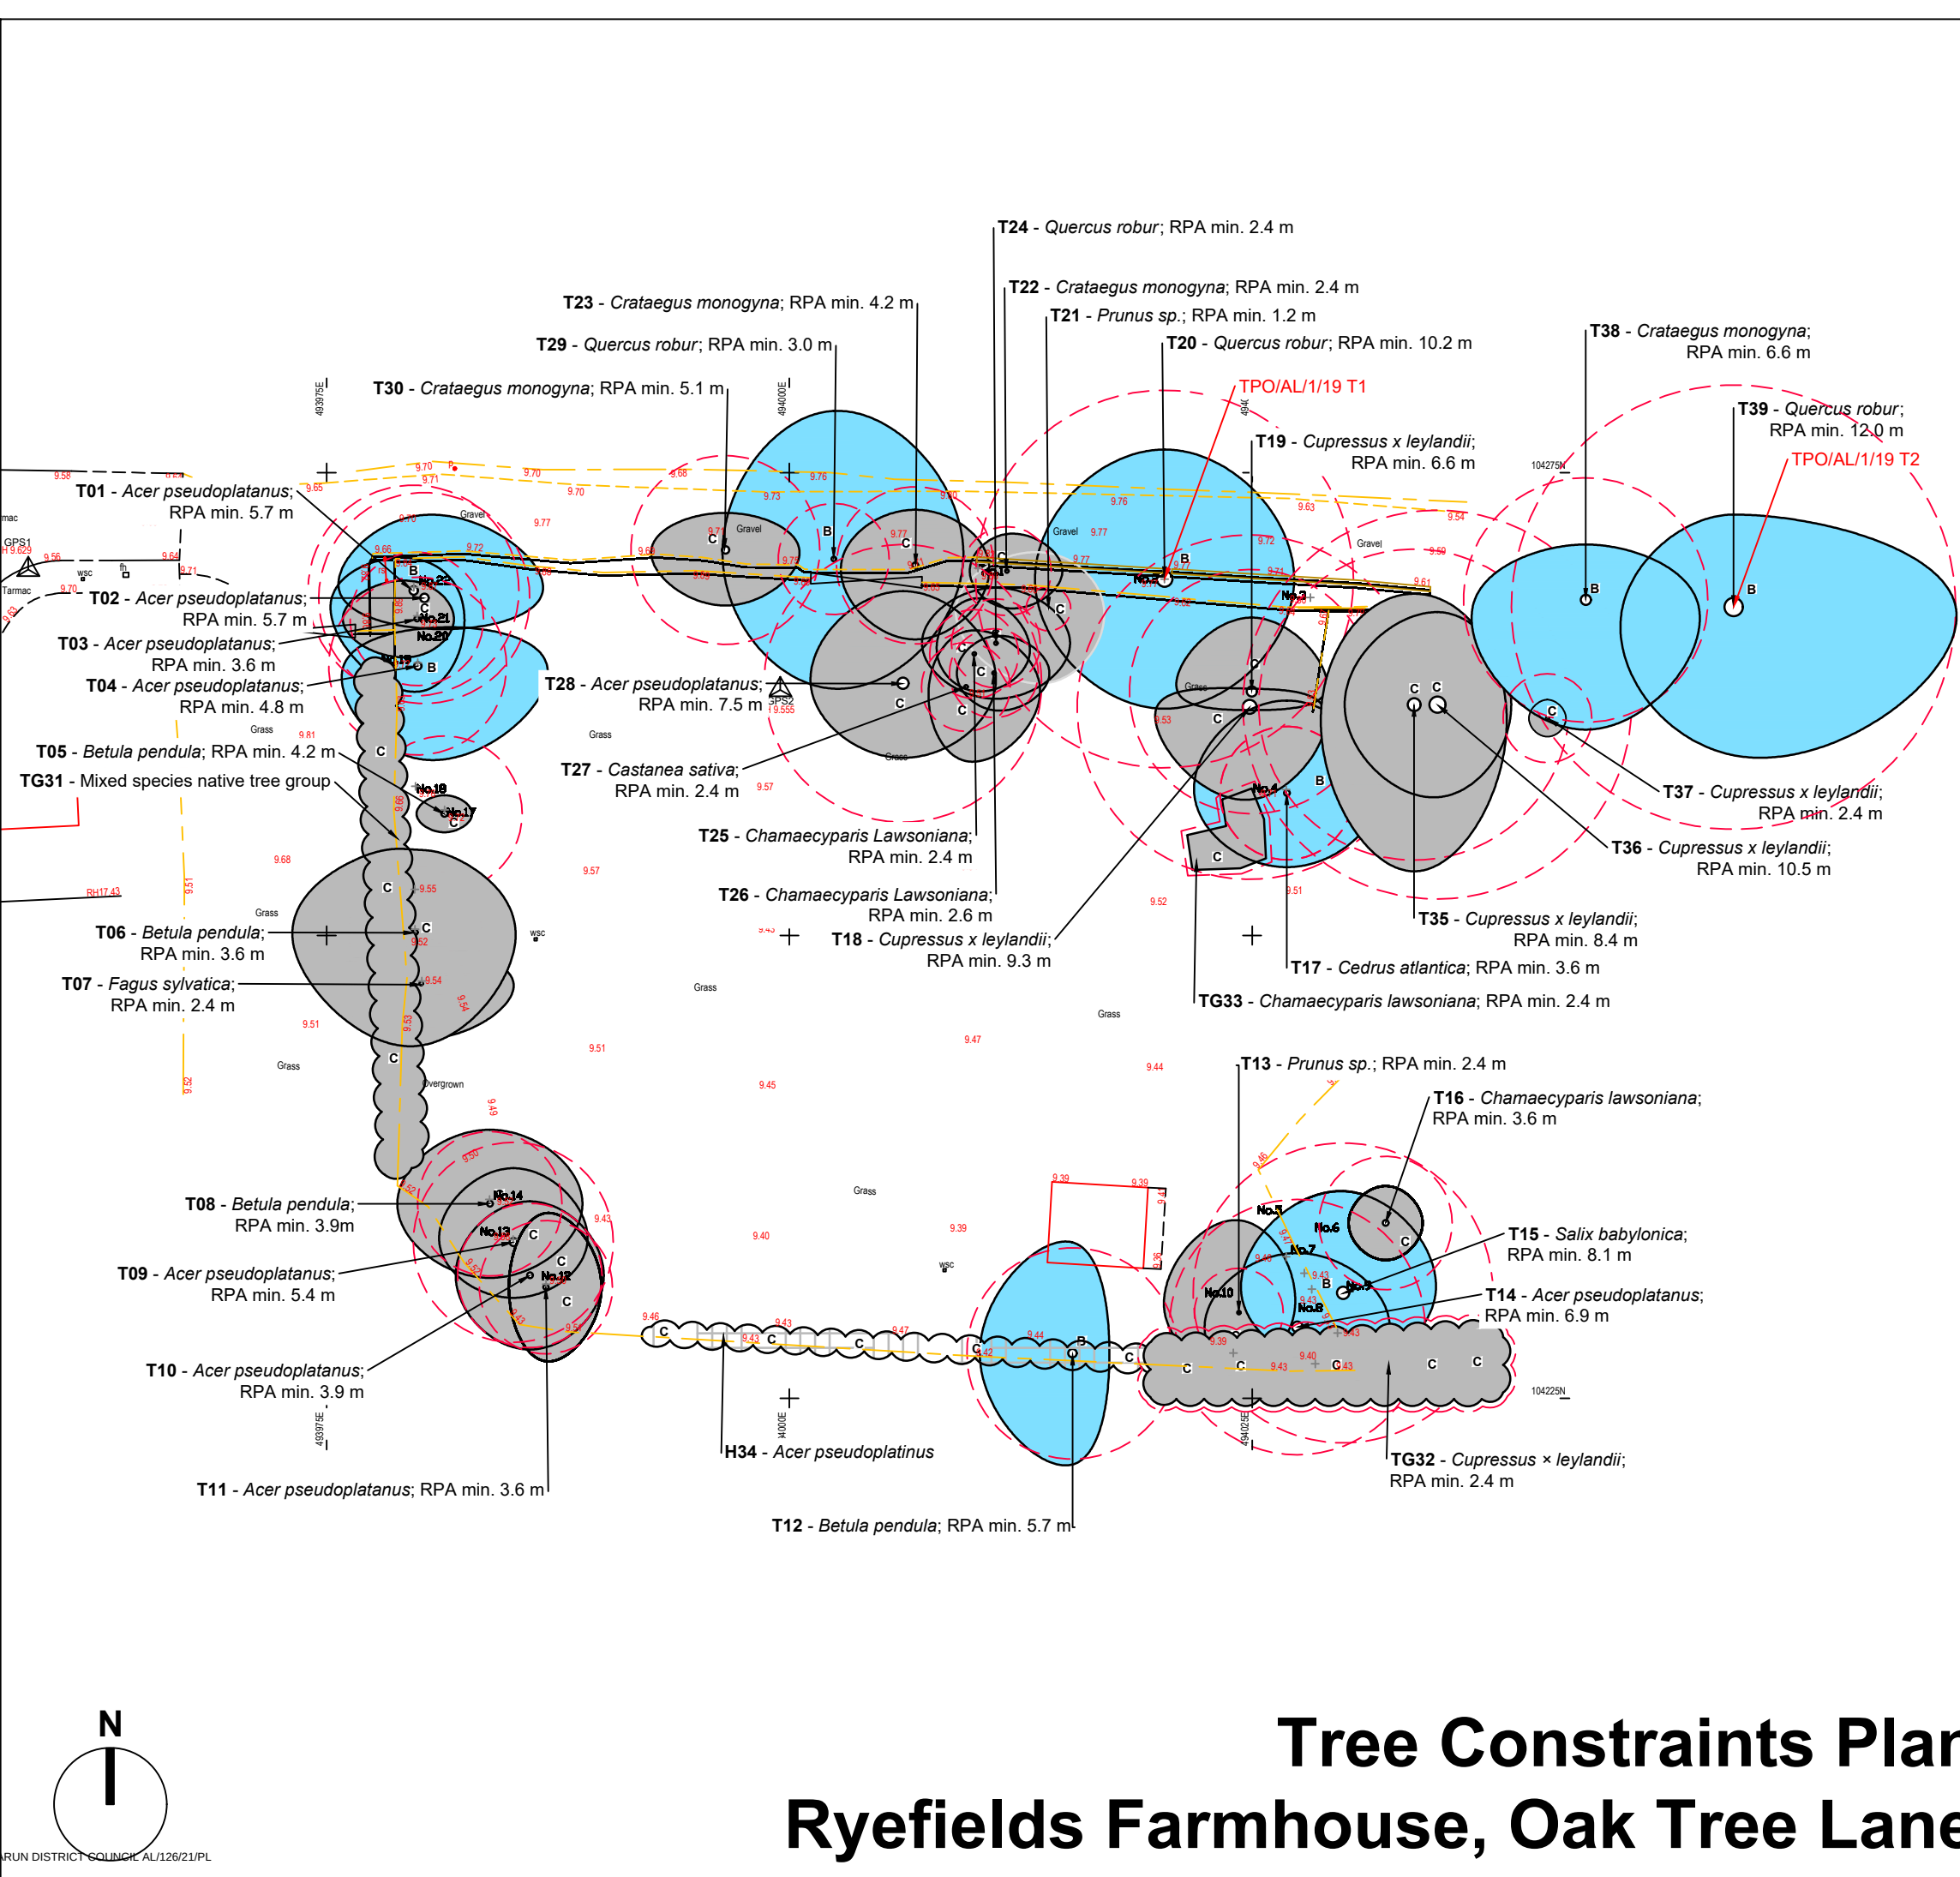


Legend

- T02** Tree and Shrub Numbers.
- Tree Root Protection Areas**
Tree Root Protection Areas calculated and specified in accordance with BS 5837:2012 - 'Trees in Relation to Design, Demolition and Construction - Recommendations'.
- Category B Trees**
Trees of Moderate Quality and Value.
- Category C Trees**
Trees of Low Quality and Value.
- Category C Hedgerow**
Hedgerow of Low Quality and Value.

PLANNING ISSUE

Rev	Description	Date	Initials
01	Planning Issue	24.09.21	JH
00	Planning Issue	04.06.21	JH

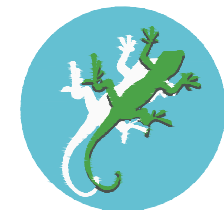

LIZARD

Landscape Design and Ecology

The Old Bank, 34 South Street, Tarring, Worthing, West Sussex, BN14 7LH
T. 01903 216033 E. lizardlandscape@btconnect.com W. lizardlandscapeecology.com

Client
Dormusea Developments Ltd
Project Title and Location
Ryefields Farmhouse
Oak Tree Lane, West Sussex

Drawing Title
Tree Constraints Plan

Scale
1:350@A3

Drawn
JH

Approved
GS

Date
24.09.21

Drawing No
LLD2289-ARB-DWG-001

Revision
01

Tree Constraints Plan

Ryefields Farmhouse, Oak Tree Lane