


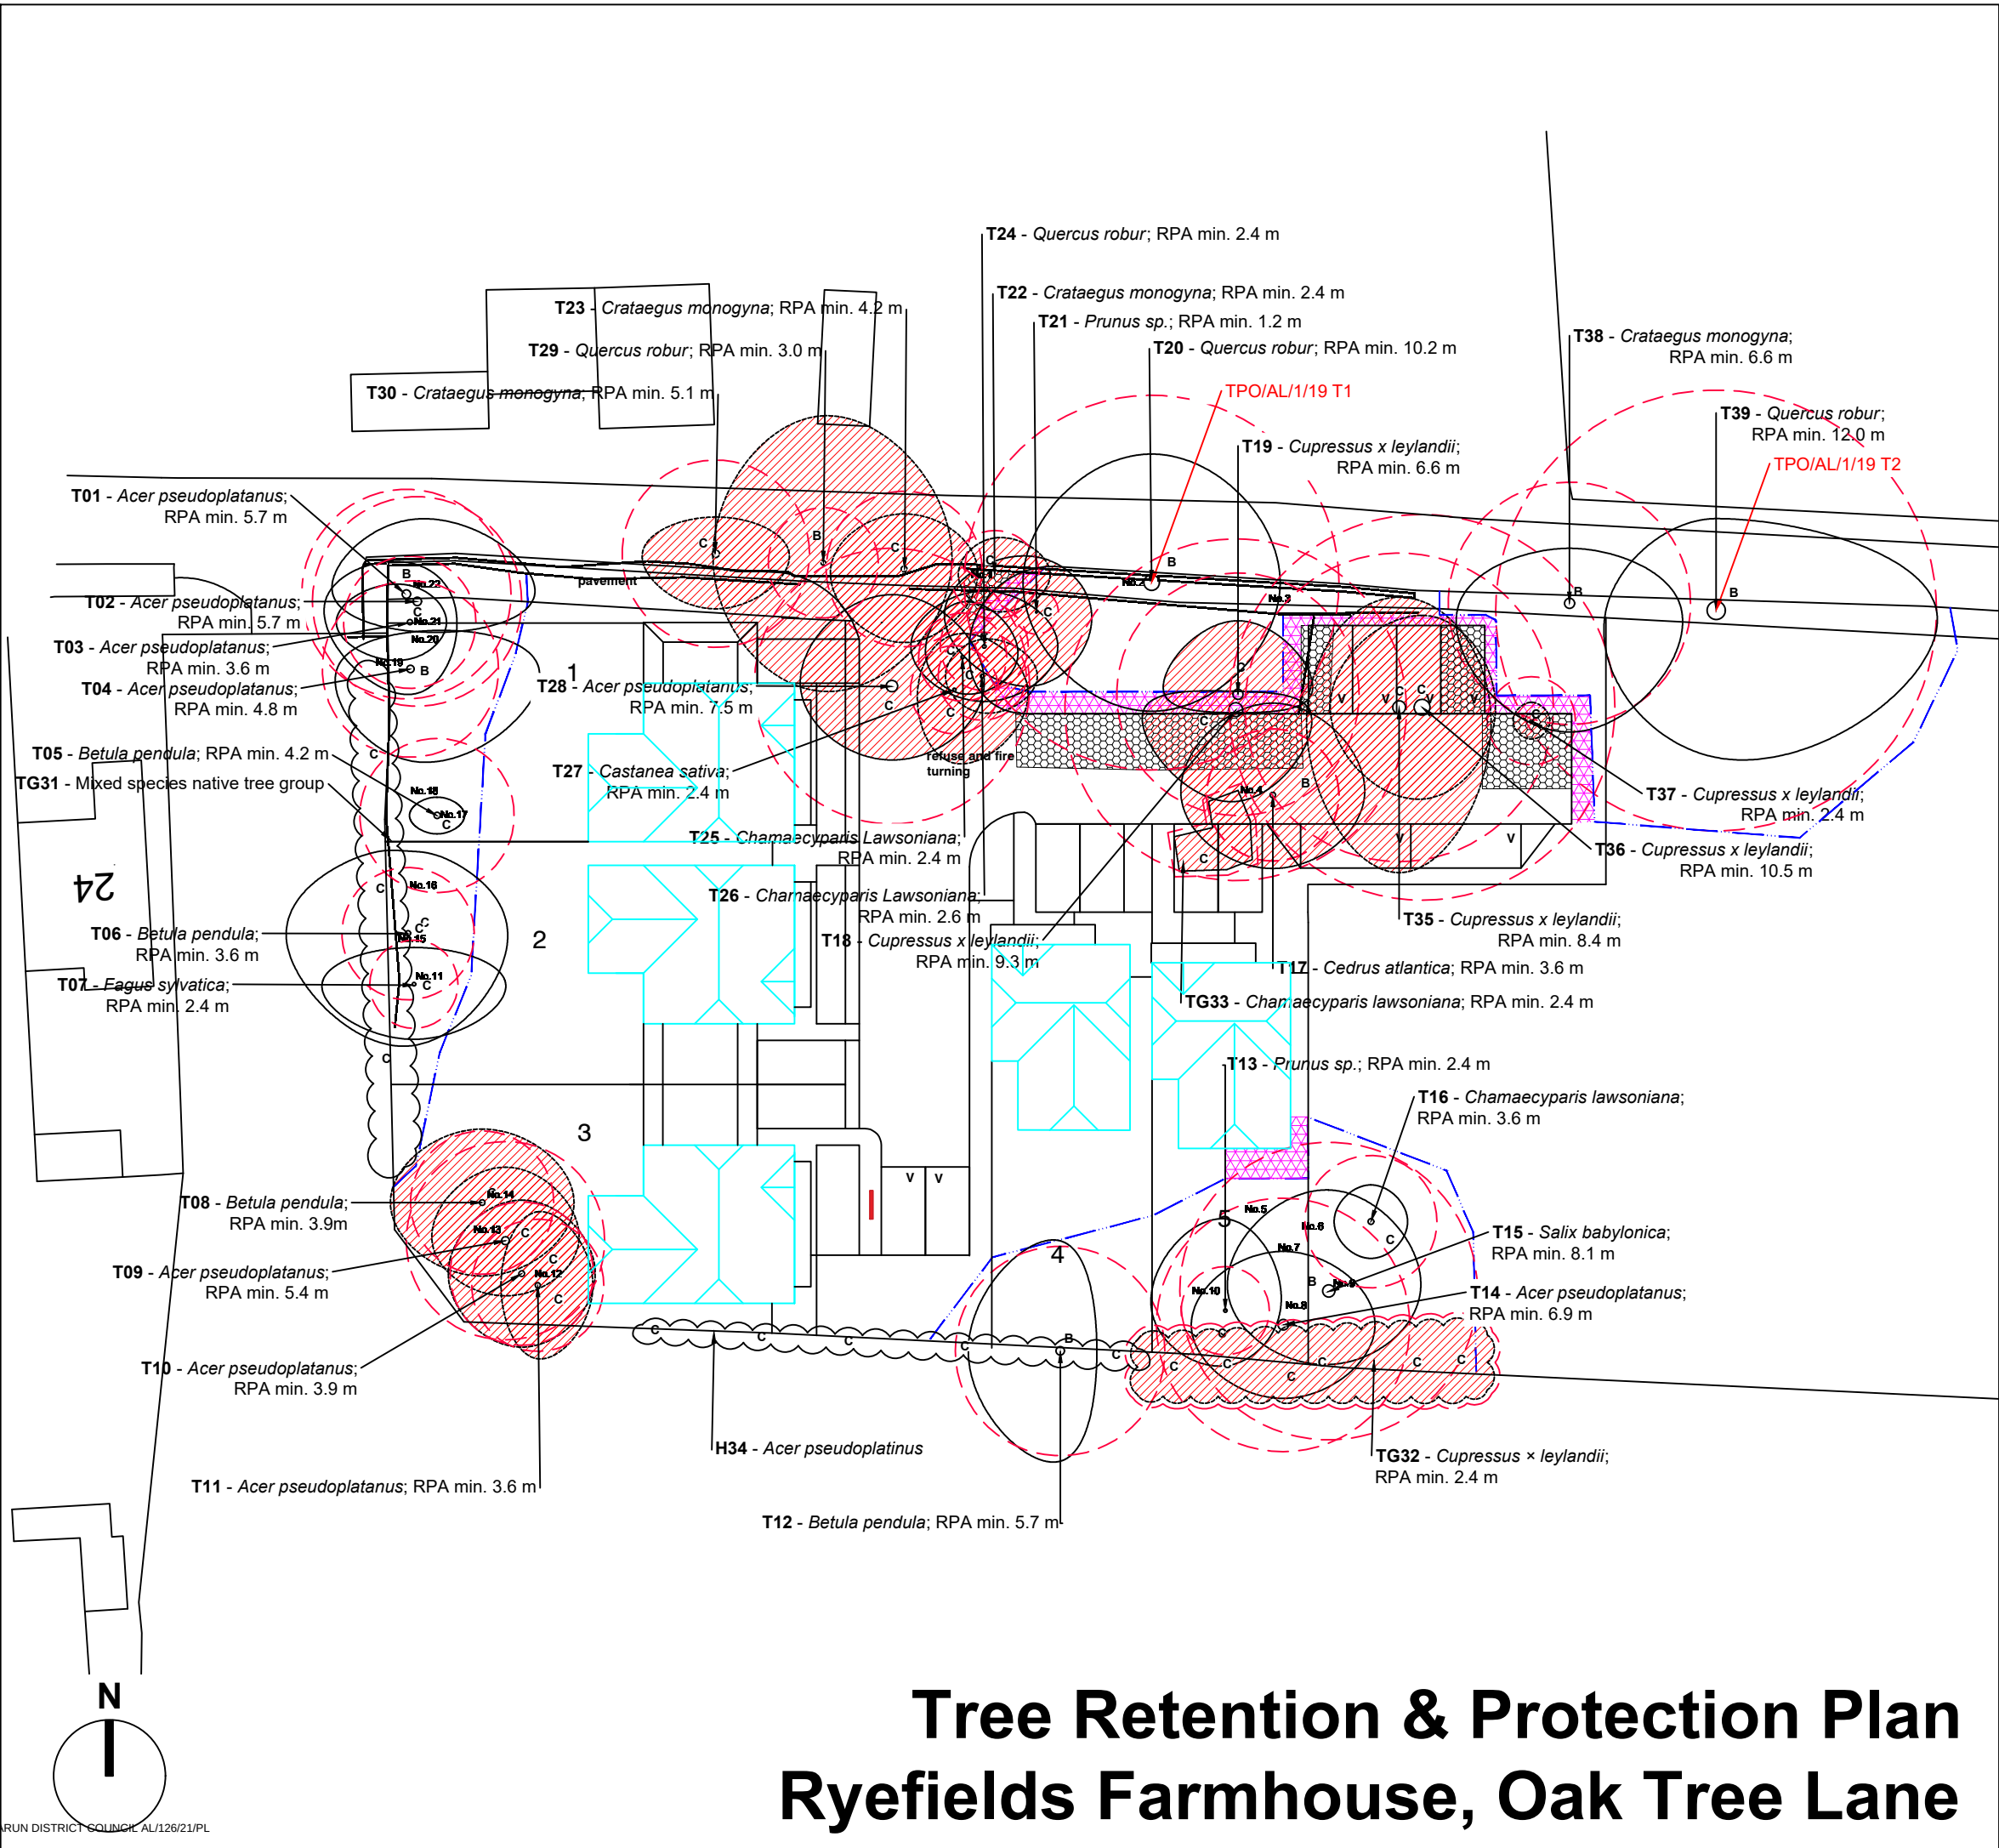

T02

Tree and Shrub Numbers.

Tree Root Protection Areas

Tree Root Protection Areas calculated and specified in accordance with BS 5837:2012 - 'Trees in Relation to Design, Demolition and Construction - Recommendations'.

Existing Trees

Existing Trees to be Removed

Tree Surgery operations to be in accordance with BS3998:2010 - 'Tree Works - Recommendations'.

Tree Protection Barrier

All Tree Protection and Tree Protection Barriers to be in accordance with BS 5837:2012 - 'Trees in Relation to Design, Demolition and Construction - Recommendations'. Tree Protective Barrier to be 2.0 metres height 'Heras' Welded Wire Mesh Fencing secured to a scaffolding framework, set into the existing ground, and positioned to the outside edge of the existing Tree Root Protection Area, or as specified.

Ground Protection Zone - Operation Zone During Construction.

An Operation Zone to enable construction work within the Root Protection Area is to be secured beneath the canopy of the existing trees with a ground protection layer, fit for the expected level of traffic, above a compression resistant layer for the duration of the construction period in accordance with BS 5837:2012 - 'Trees in Relation to Design, Demolition and Construction - Recommendations'.

Tree Protection Zone - 'No Dig' Construction

A 'No Dig' Construction shall allow for construction to be implemented without intrusion or change of existing ground levels, in accordance with BS 5837:2012 - 'Trees in Relation to Design, Demolition and Construction'.

Notes:

1. Drawing to be read in colour.

2. For details of existing trees and vegetation refer to: LLD2289-ARB-SCH-001 - Existing Tree Schedule;

3. For assessment of effects of the proposed development on existing trees refer to LLD2289-ARB-REP-001- Arboricultural Impact Assessment and Method Statement;

PLANNING ISSUE

Rev	Description	Date	Initials
01	Planning Issue	24.09.21	JH
00	Planning Issue	04.06.21	JH

LIZARD

Landscape Design and Ecology

The Old Bank, 34 South Street, Tarring, Worthing, West Sussex, BN14 7LH
T. 01903 216033 E. lizardlandscape@btconnect.com W. lizardlandscapeecology.com

Client

Dormusea Developments Ltd

Project Title and Location

Ryefields Farmhouse

Oak Tree Lane, West Sussex

Drawing Title

Tree Retention & Protection Plan

Scale

1:350@A3

Drawn

JH

Approved

GS

Date

24.09.21

Drawing No

LLD2289-ARB-DWG-001

Revision

00

ARUN DISTRICT COUNCIL AL/126/21/PL