


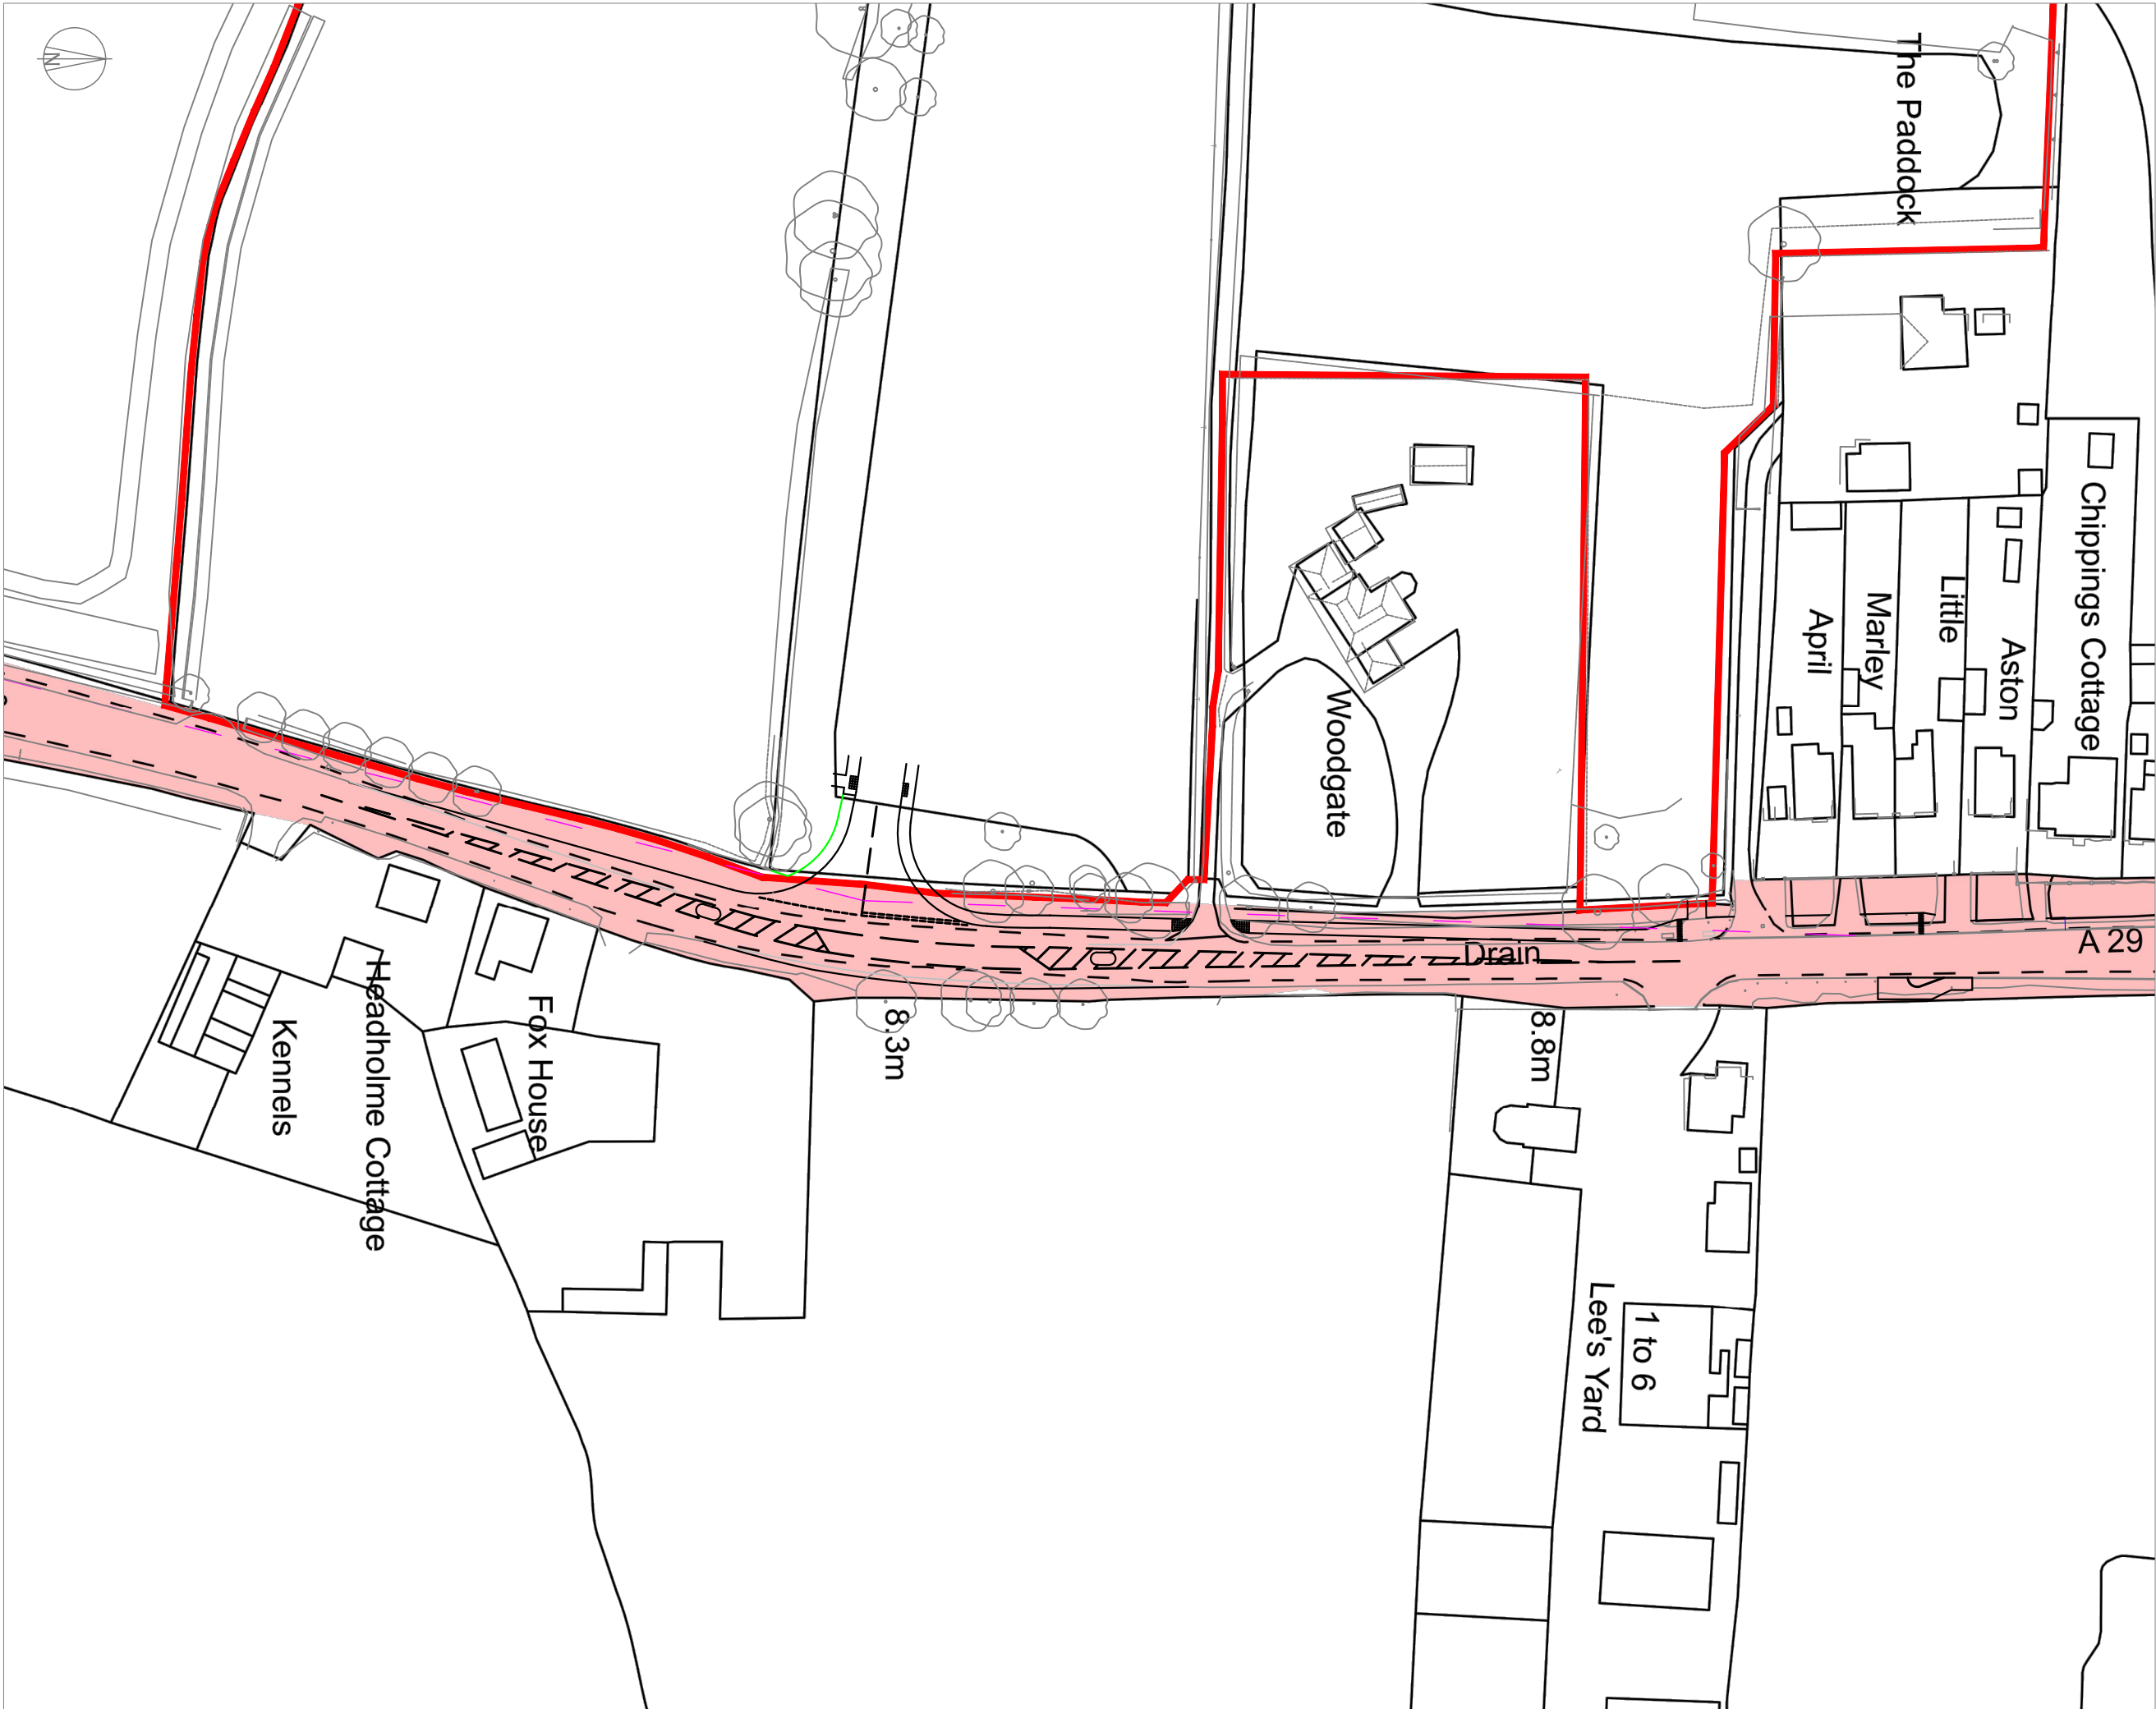

NOTES:
© Crown copyright and database rights 2021 OS Licence 100056454.

A	Proposed access arrangements updated based on officer and council design engineer comments	BL	10.02.22
ISSUE	REASON FOR REVISION	BY	DATE

PROJECT:

A29 LIDSEY ROAD
WOODGATE

CLIENT:

HANBURY PROPERTIES

PROJECT REF:

2087

DRAWING NUMBER:

38

SCALE (AT A3):

1:1,000

SHEET NUMBER:

SHEET NUMBER 1 OF 3

SCALE BAR:

0m 10m 20m 30m 40m 50m

HighgateTransportation

www.highgatetransportation.co.uk

First Floor, 43-45 Park Street
Bristol BS1 5NL
01179 349 121

© Highgate Transportation Limited

TITLE:

PLAN SHOWING PROPOSED ACCESS
ARRANGEMENTS OVERLAIN WITH
HIGHWAY BOUNDARY

DATE:


02.02.22

DRAWN BY:

BL

CHECKED:

DT

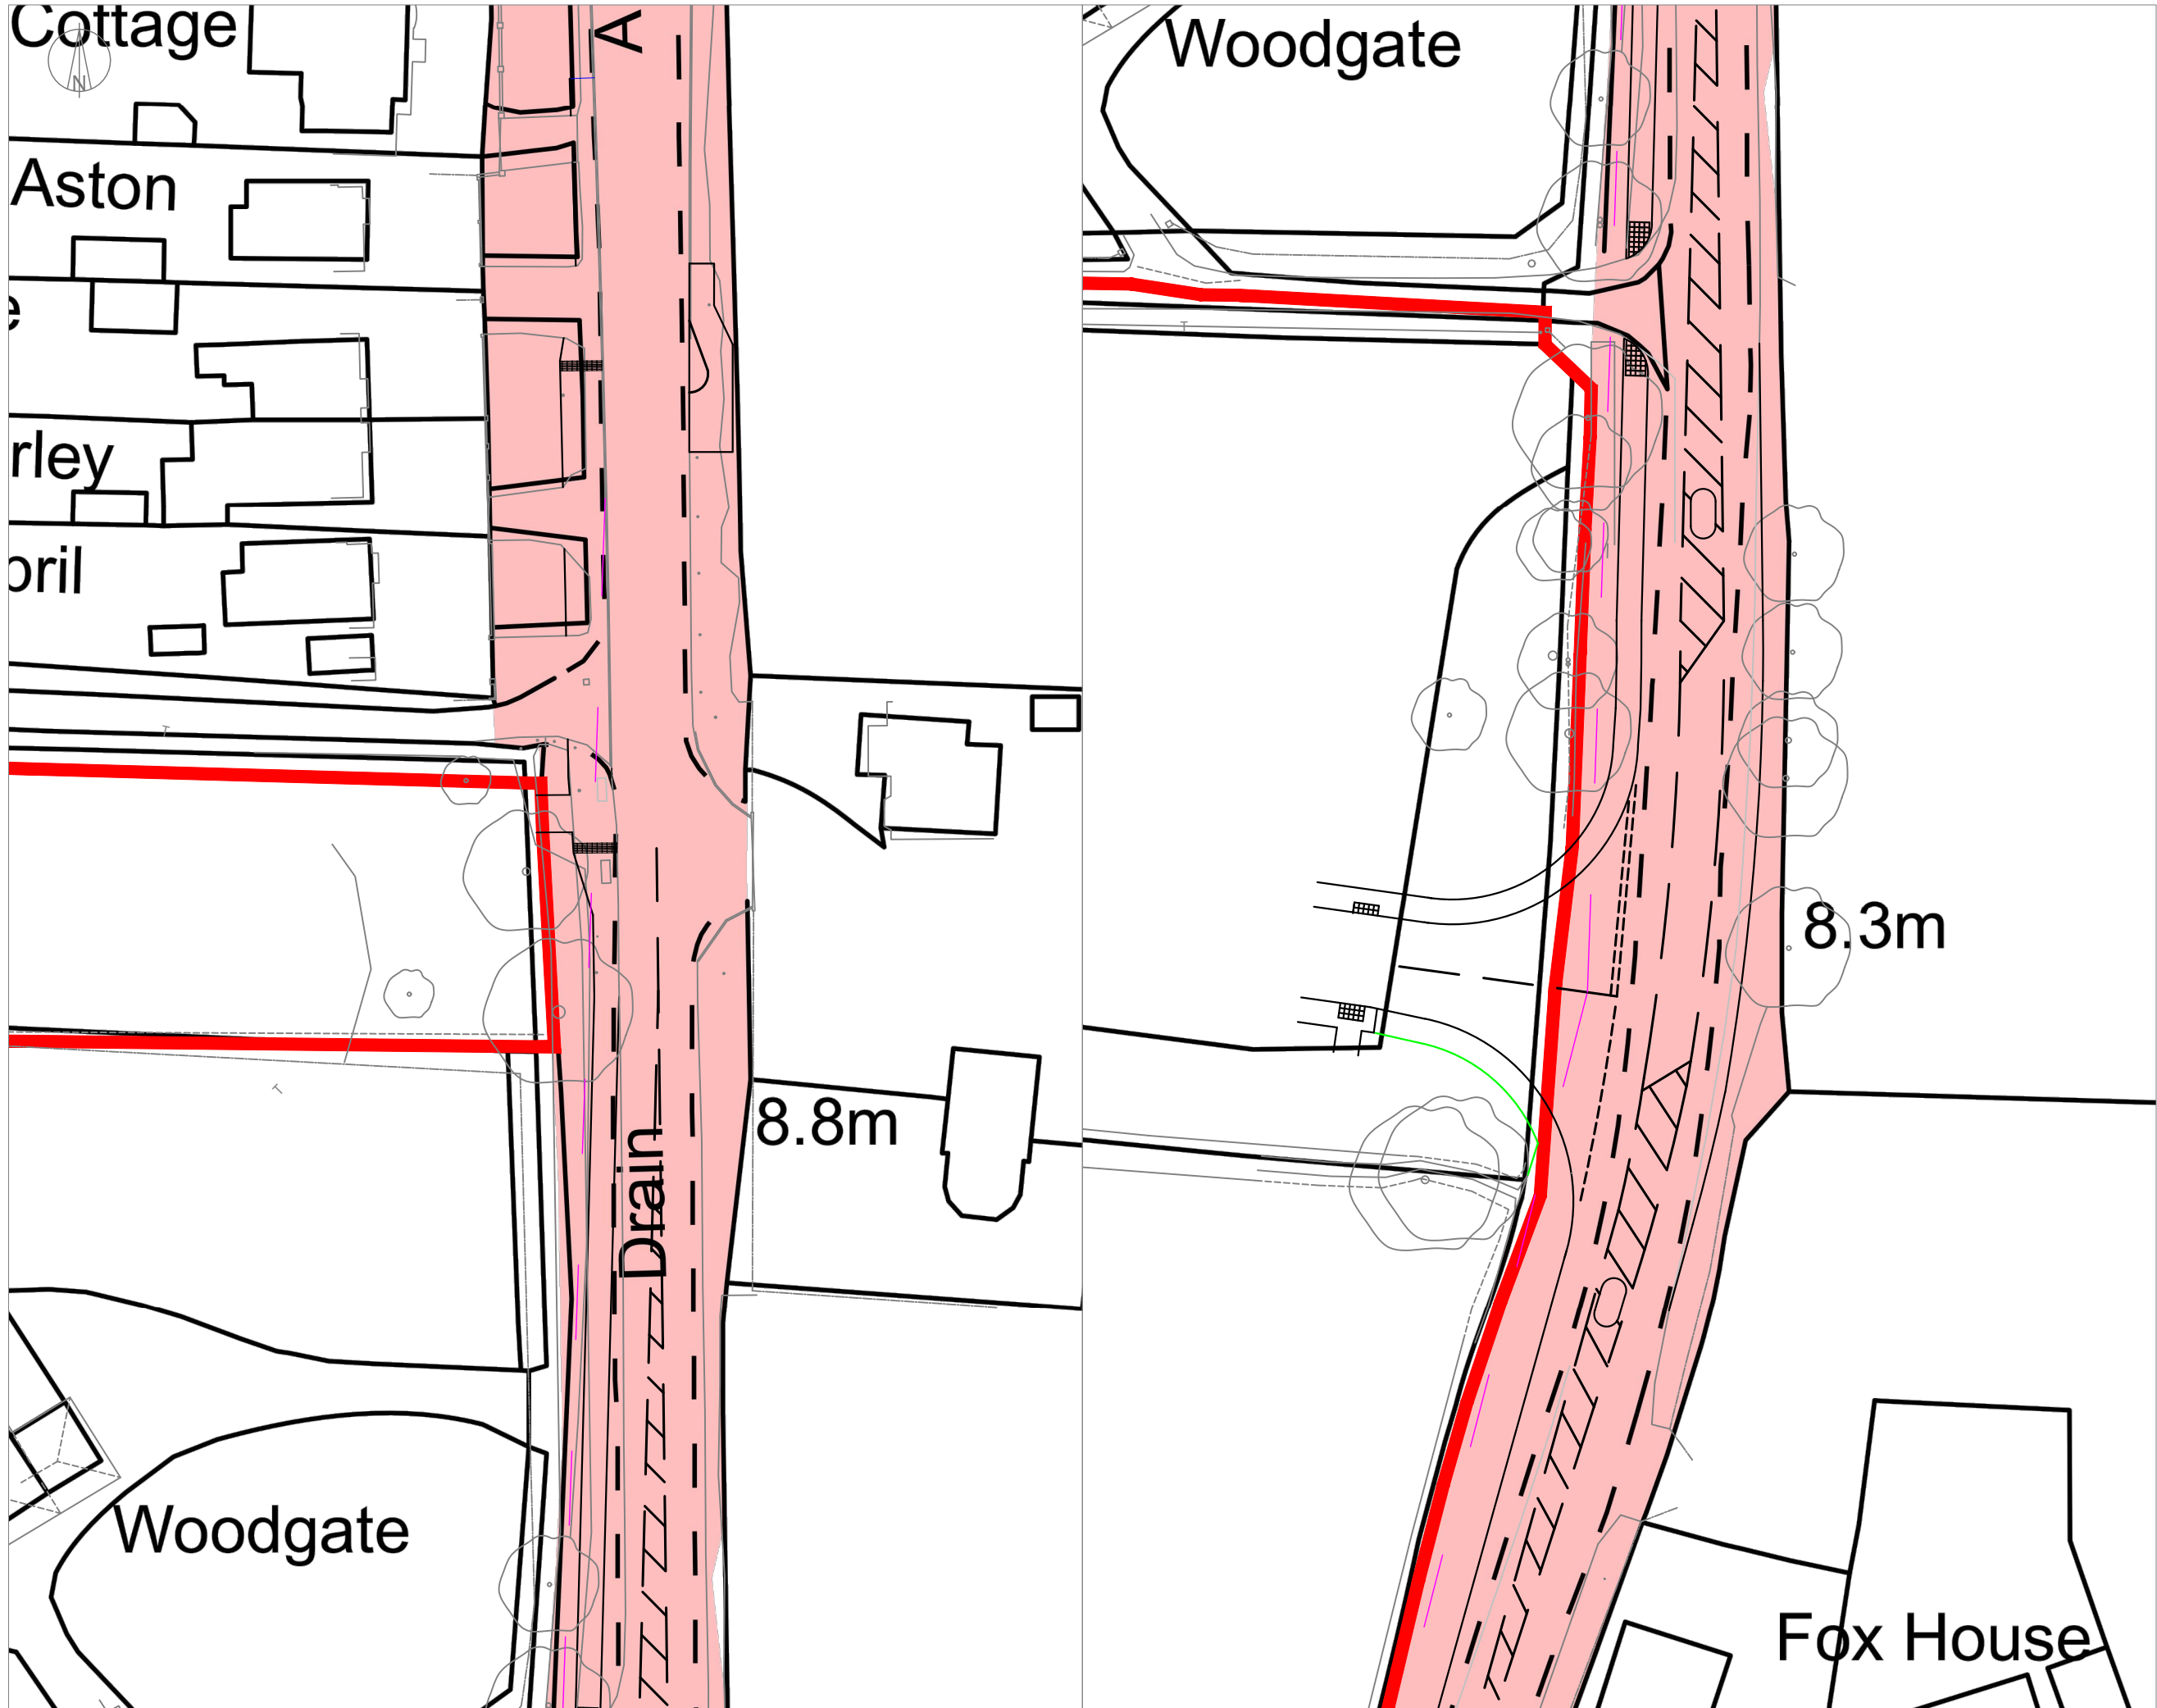

NOTES:
© Crown copyright and database rights 2021 OS Licence 100056454.

A	Proposed access arrangements updated based on officer and council design engineer comments	BL	10.02.22
ISSUE	REASON FOR REVISION	BY	DATE

PROJECT:

A29 LIDSEY ROAD
WOODGATE

CLIENT:

HANBURY PROPERTIES

PROJECT REF:	DRAWING NUMBER:	SCALE (AT A3):
2087	38	1:500

SHEET NUMBER:

SHEET NUMBER 2 OF 3

SCALE BAR:

0m 5m 10m 15m 20m

Highgate*Transportation*

www.highgatetransportation.co.uk

First Floor, 43-45 Park Street
Bristol BS1 5NL
01179 349 121

© Highgate Transportation Limited

TITLE:

PLAN SHOWING PROPOSED ACCESS
ARRANGEMENTS OVERLAIN WITH
HIGHWAY BOUNDARY

DATE:	DRAWN BY:	CHECKED:
02.02.22	BL	DT



NOTES:
© Crown copyright and database rights 2021 OS Licence 100056454.

A	Proposed access arrangements updated based on officer and council design engineer comments	BL	10.02.22
ISSUE	REASON FOR REVISION	BY	DATE

PROJECT:
**A29 LIDSEY ROAD
WOODGATE**

CLIENT:
HANBURY PROPERTIES

PROJECT REF:
2087

DRAWING NUMBER:
38

SCALE (AT A3):
1:500

SHEET NUMBER:
SHEET NUMBER 3 OF 3

SCALE BAR:

0m 5m 10m 15m 20m

HighgateTransportation
www.highgatetransportation.co.uk
First Floor, 43-45 Park Street
Bristol BS1 5NL
01179 349 121
© Highgate Transportation Limited

TITLE:
**PLAN SHOWING PROPOSED ACCESS
ARRANGEMENTS OVERLAIN WITH
HIGHWAY BOUNDARY**

DATE:
02.02.22

DRAWN BY:
BL

CHECKED:
DT