



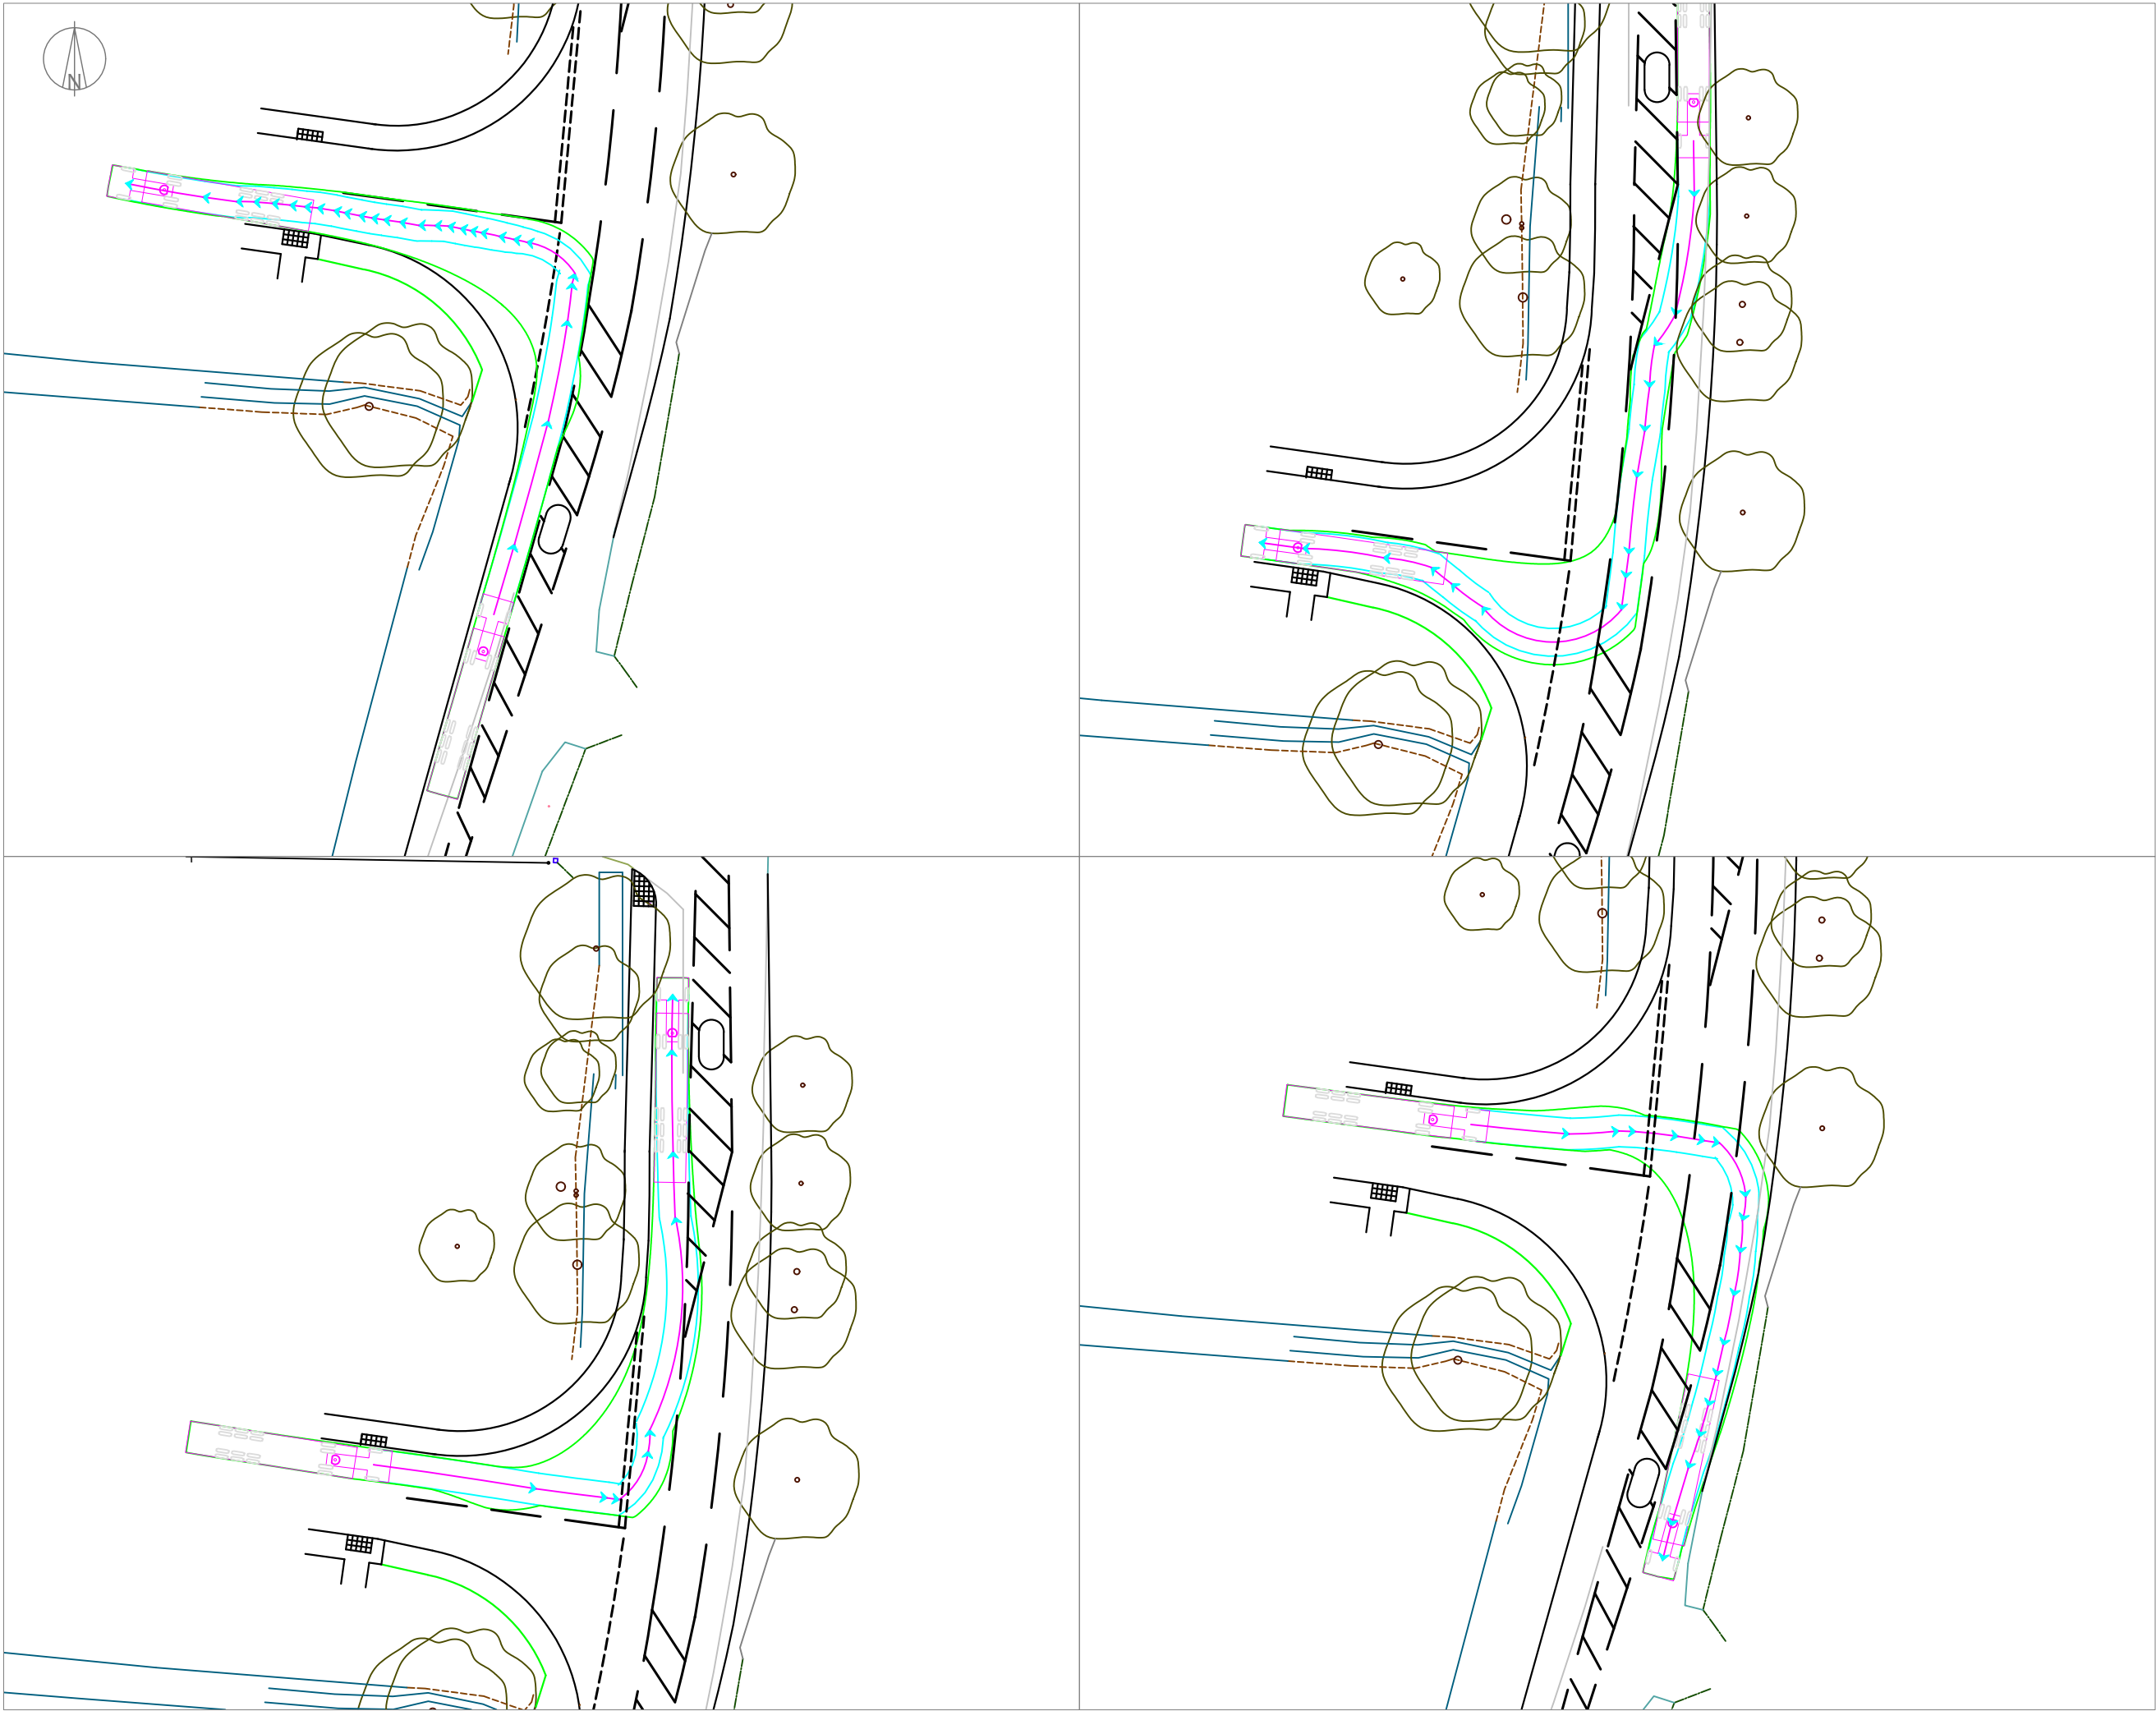

NOTES:
© Crown copyright and database rights 2021 OS Licence 100056454.

B	Updated site access arrangements	BL	18.02.22
A	Updated site access arrangements	BL	10.02.22
ISSUE	REASON FOR REVISION	BY	DATE

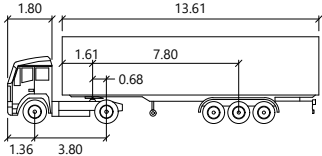

Artic	metres
Tractor Width	: 2.55
Trailer Width	: 2.55
Tractor Track	: 2.55
Trailer Track	: 2.55
Lock to Lock Time	: 6.0
Steering Angle	: 42.7
Articulating Angle	: 70.0

PROJECT:
**A29 LIDSEY ROAD
WOODGATE**

CLIENT:
HANBURY PROPERTIES

PROJECT REF: 2087	DRAWING NUMBER: TR04	SCALE (AT A3): 1:500
-----------------------------	--------------------------------	--------------------------------

SHEET NUMBER:
SHEET NUMBER 1 OF 1

SCALE BAR:
0m 5m 10m 15m 20m

HighgateTransportation
www.highgatetransportation.co.uk
First Floor, 43-45 Park Street
Bristol BS1 5NL
01179 349 121
© Highgate Transportation Limited

TITLE:
**16.5M ARTICULATED VEHICLE
SITE ACCESS SWEEP PATH ANALYSIS**

DATE: 02.12.21	DRAWN BY: BL	CHECKED: DT
--------------------------	------------------------	-----------------------