


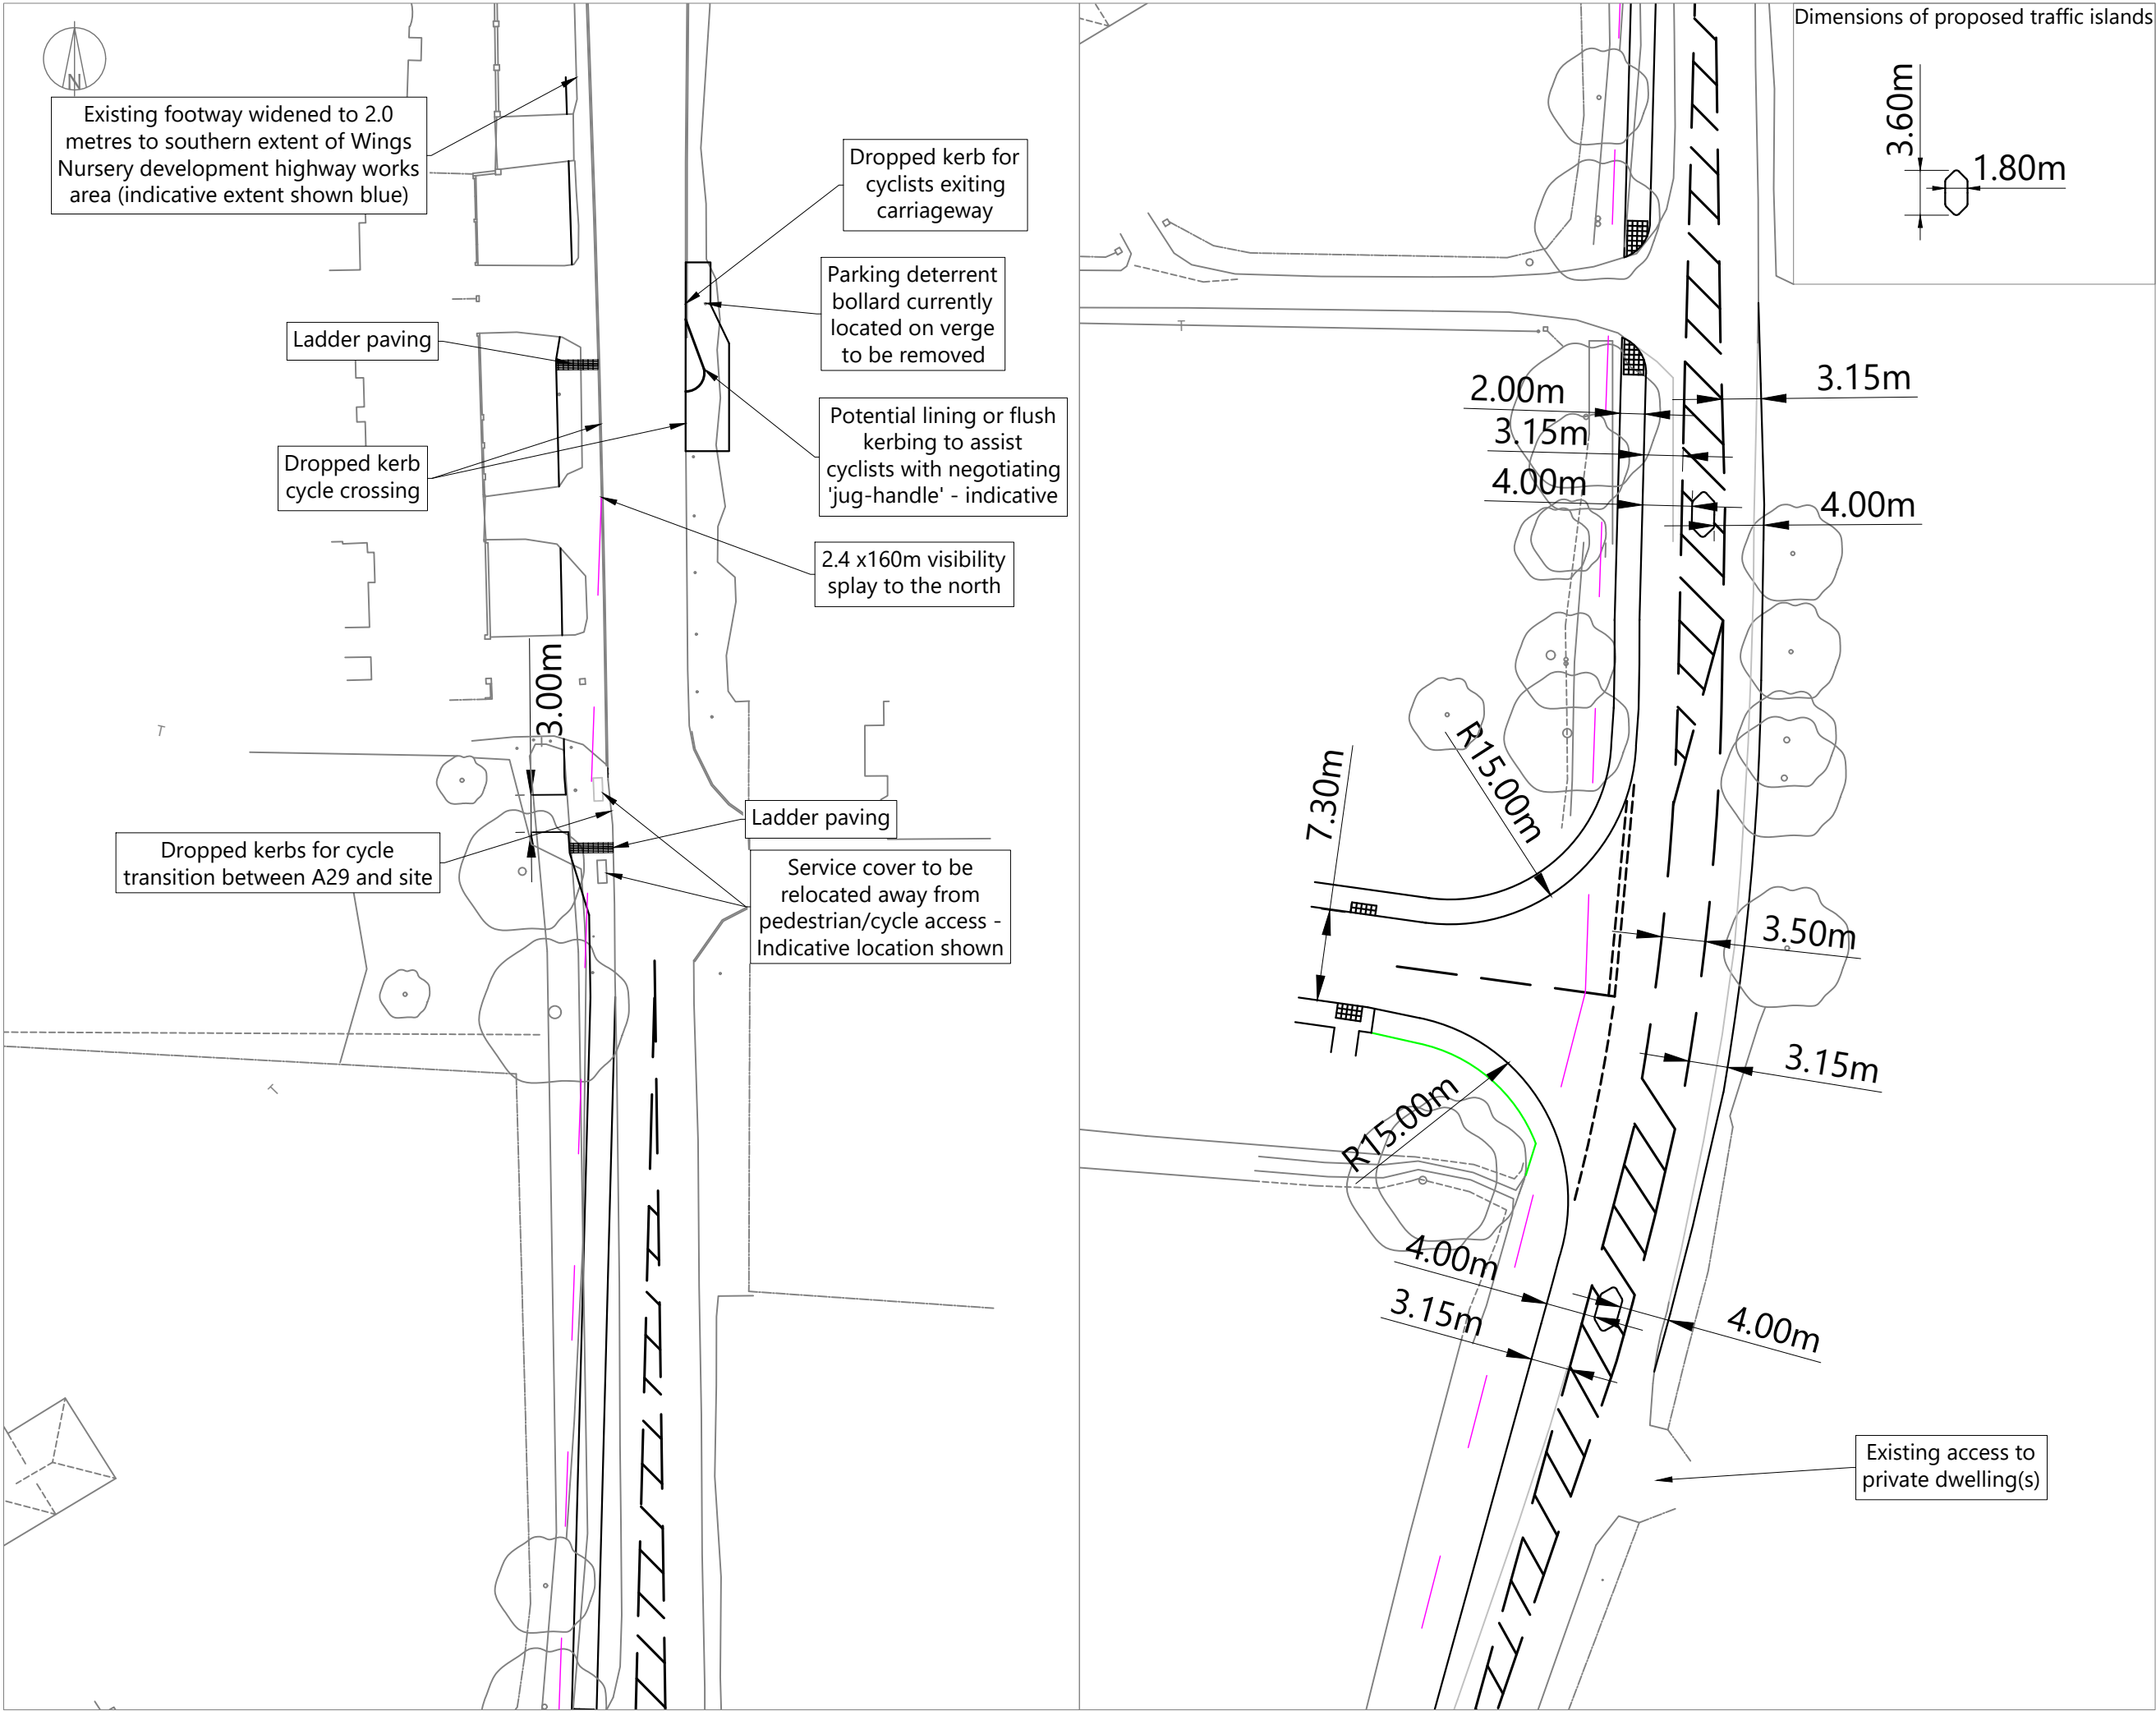

DATE: 08.12.21	DRAWN BY: BL	CHECKED: DT
-------------------	-----------------	----------------



NOTES:
© Crown copyright and database rights 2022 OS Licence 100056454.

F	Traffic islands modified based on WSCC design engineer comments	BL	08.04.22
E	Traffic islands modified based on WSCC design engineer comments	BL	07.04.22
D	Updated based on WSCC Design Engineer and RSA recommendations	BL	01.03.22
C	Updated based on officer and council design engineer comments	BL	18.02.22
ISSUE	REASON FOR REVISION	BY	DATE

PROJECT: A29 LIDSEY ROAD WOODGATE		
CLIENT: HANBURY PROPERTIES		
PROJECT REF: 2087	DRAWING NUMBER: 36	SCALE (AT A3): 1:500
SHEET NUMBER: SHEET NUMBER 2 OF 3		
SCALE BAR: 0m5m10m15m20m		
HighgateTransportation www.highgatetransportation.co.uk First Floor, 43-45 Park Street Bristol BS1 5NL 01179 349 121 © Highgate Transportation Limited		
TITLE: PROPOSED SITE ACCESS ARRANGEMENTS		
DATE: 08.12.21	DRAWN BY: BL	CHECKED: DT



NOTES:
© Crown copyright and database rights 2022 OS Licence 100056454.

F	Traffic islands modified based on WSCC design engineer comments	BL	08.04.22
E	Traffic islands modified based on WSCC design engineer comments	BL	07.04.22
D	Updated based on WSCC Design Engineer and RSA recommendations	BL	01.03.22
C	Updated based on officer and council design engineer comments	BL	18.02.22
ISSUE	REASON FOR REVISION	BY	DATE

PROJECT:

**A29 LIDSEY ROAD
WOODGATE**

CLIENT:

HANBURY PROPERTIES

PROJECT REF:	DRAWING NUMBER:	SCALE (AT A3):
2087	36	1:500

SHEET NUMBER:

SHEET NUMBER 3 OF 3

SCALE BAR:

0m 5m 10m 15m 20m

Highgate*Transportation*

www.highgatetransportation.co.uk

First Floor, 43-45 Park Street
Bristol BS1 5NL
01179 349 121

© Highgate Transportation Limited

TITLE:

**PROPOSED SITE ACCESS
ARRANGEMENTS**

DATE:	DRAWN BY:	CHECKED:
08.12.21	BL	DT