


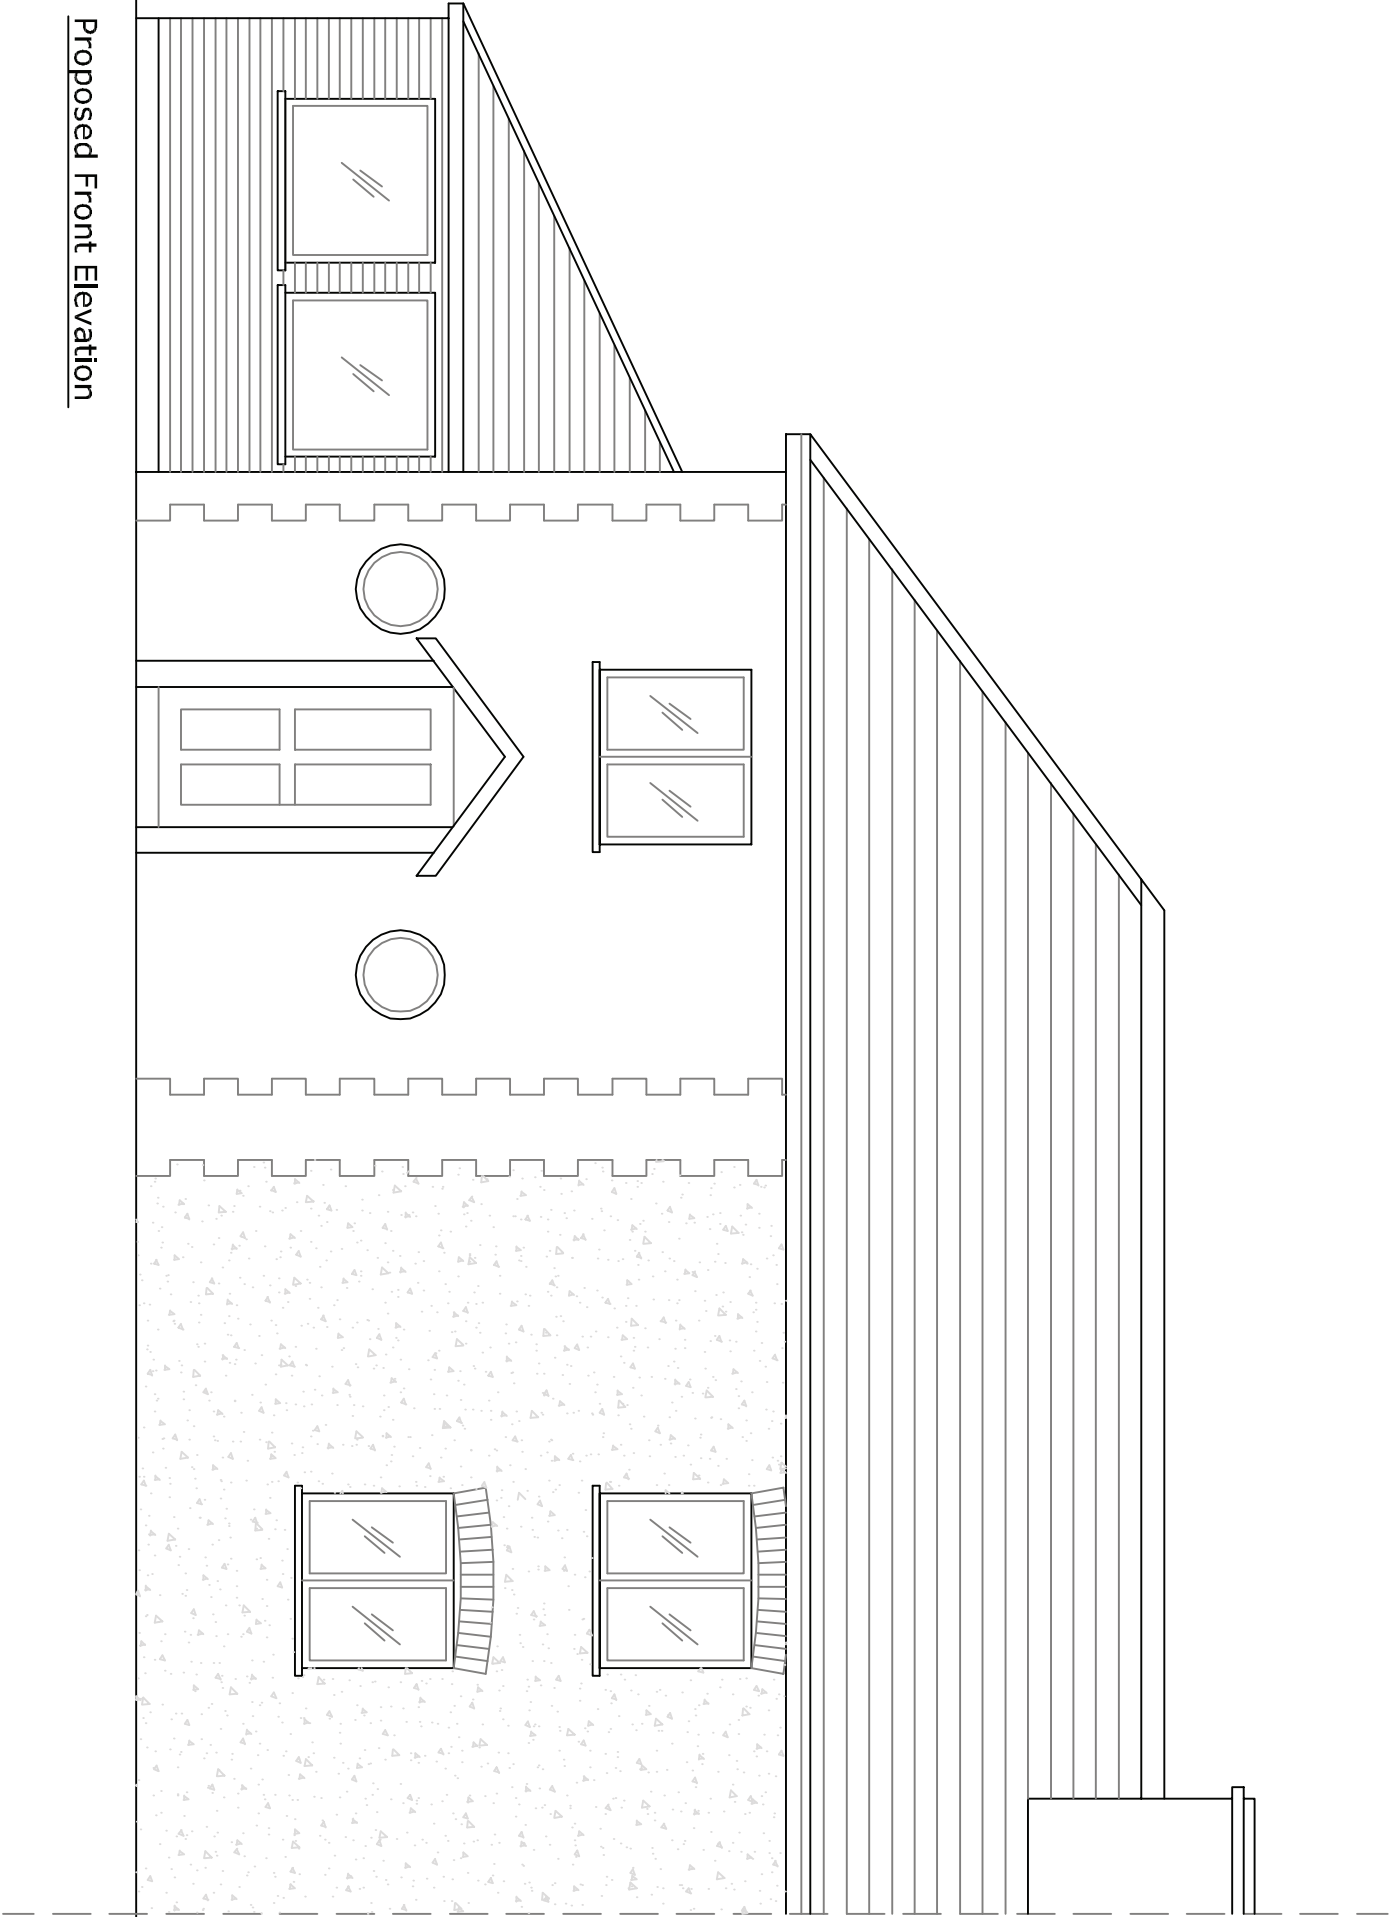

Itemref	Quantity	Title/Name, designation, material, dimension etc			Article No./Reference	
Designed by JD		Checked by	Approved by - date	File name	Date Feb 2011	Scale 1:50
2 Elm Cottages P0203TG				Extensions and Alterations		
				06	Edition 0	Sheet