


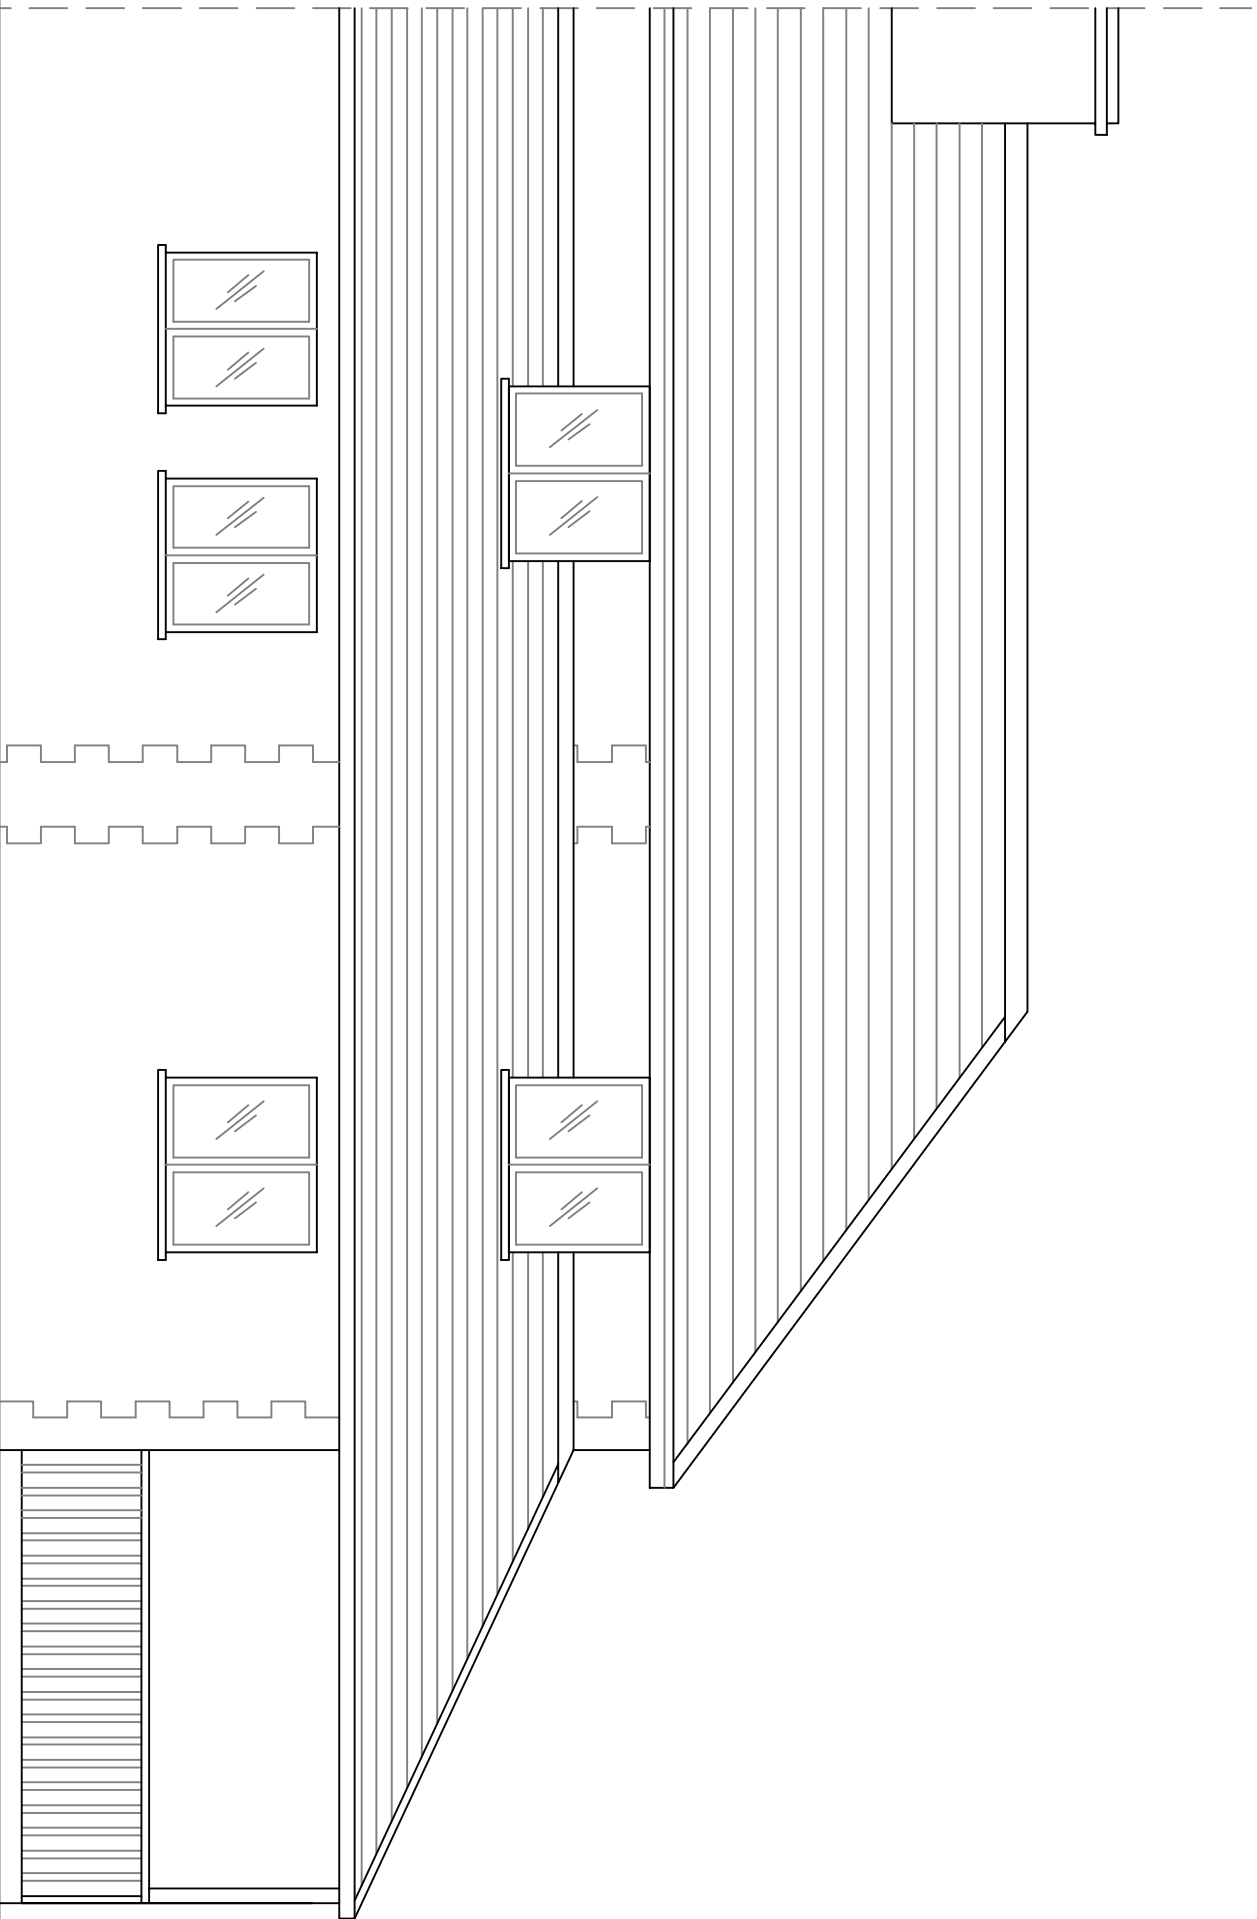

Proposed Rear Elevation

Item/ref	Quantity	Title/Name, designation, material, dimension etc			Article No./Reference	
Designed by	JD	Checked by	Approved by - date	File name	Date	Scale
2 Elm Cottages P0203TG					Feb 2011	1:50
Extensions and Alterations						
05					Edition	Sheet
0						