


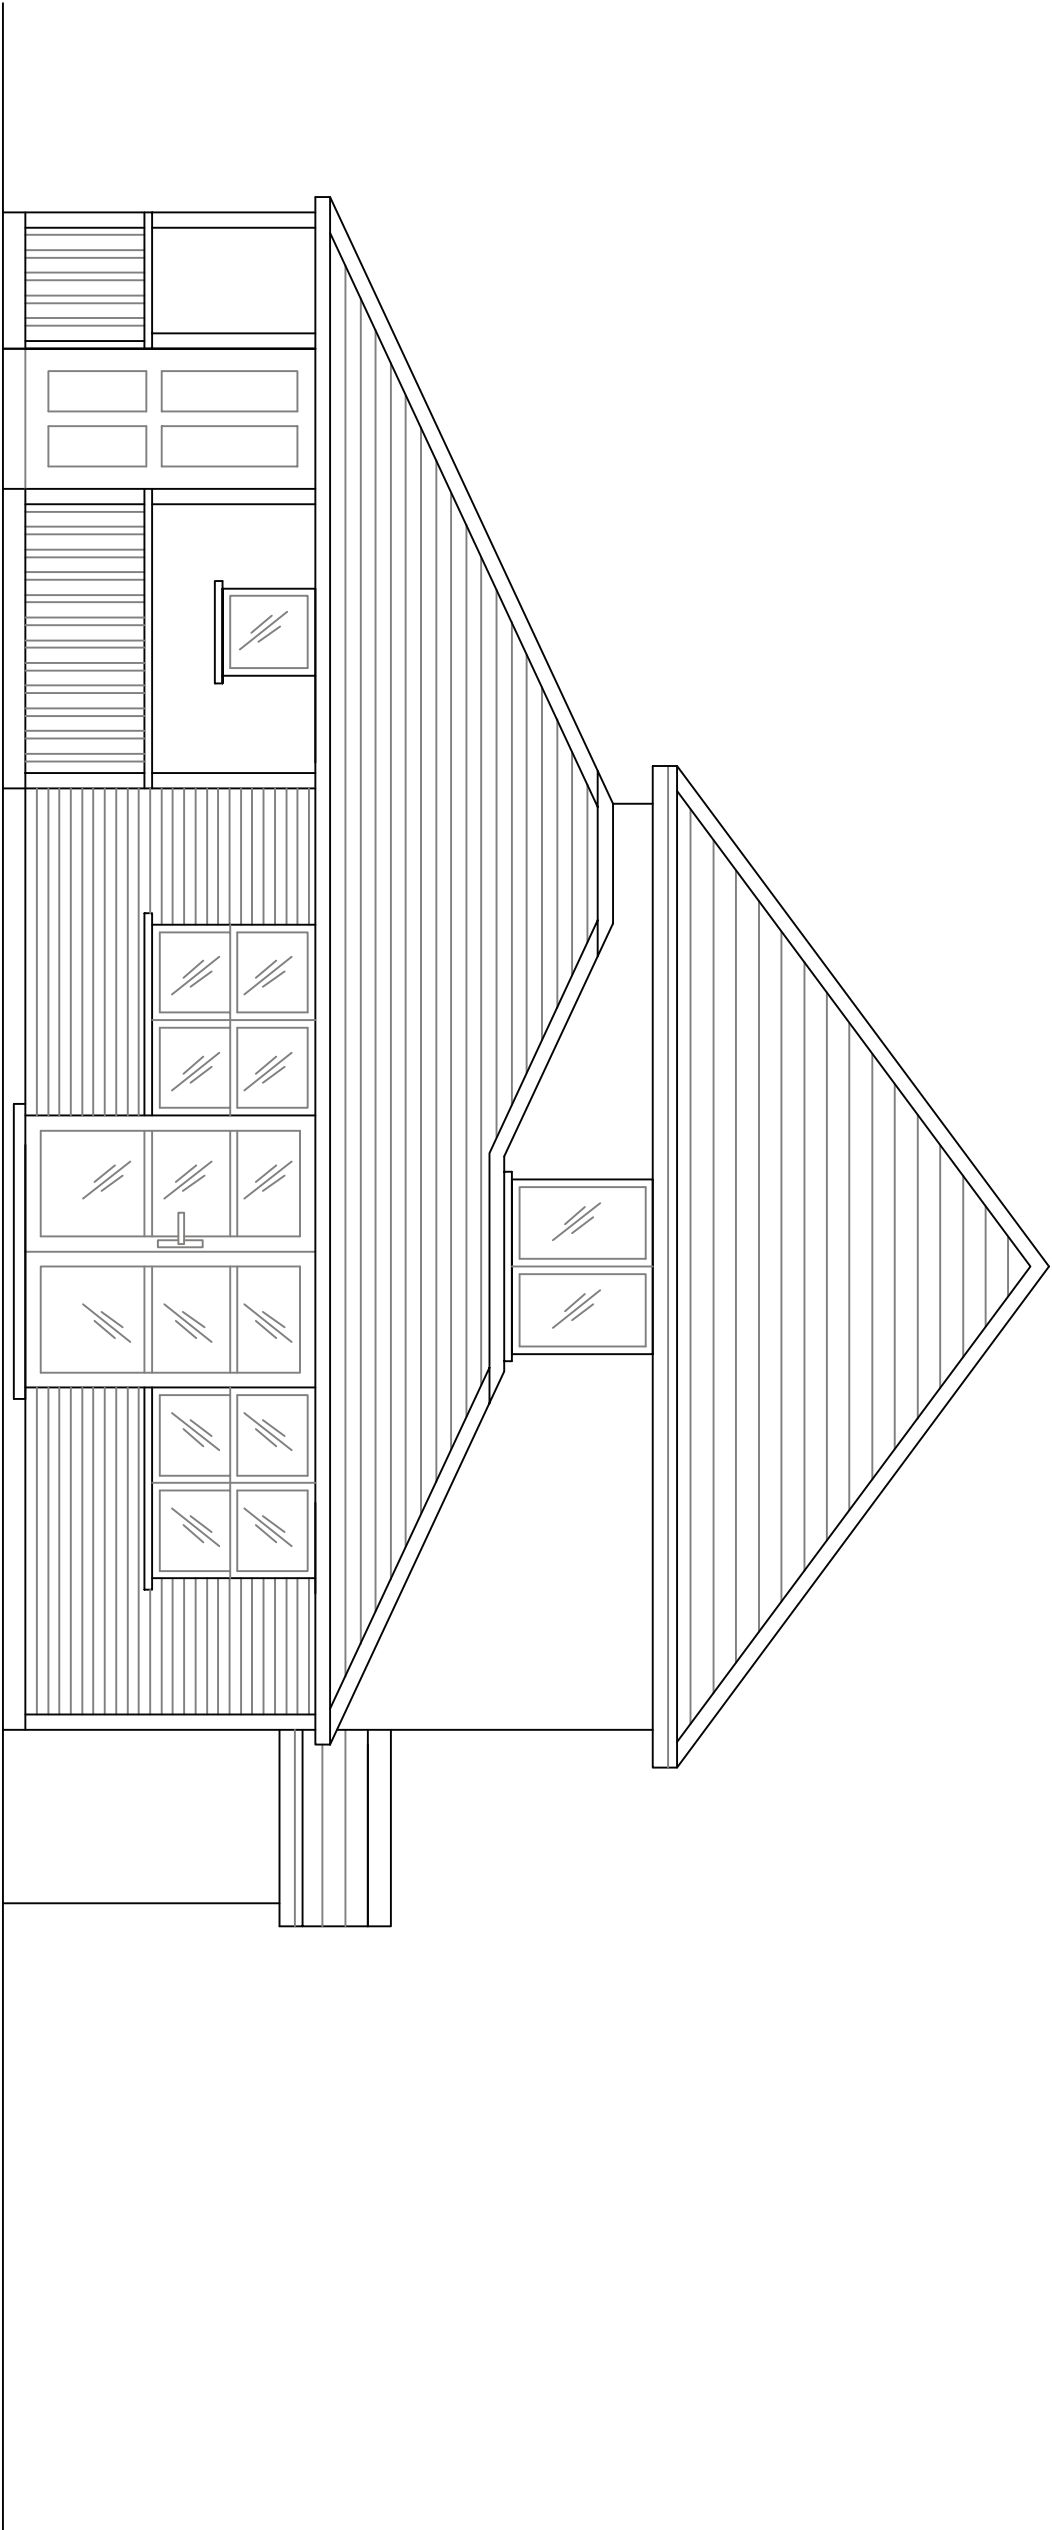

Proposed Side Elevation

Itemref	Quantity	Title/Name, designation, material, dimension etc			Article No./Reference	
Designed by JD		Checked by	Approved by - date	File name	Date Feb 2011	Scale 1:50
2 Elm Cottages P0203TG					Extensions and Alterations	
					07	
					Edition 0	Sheet