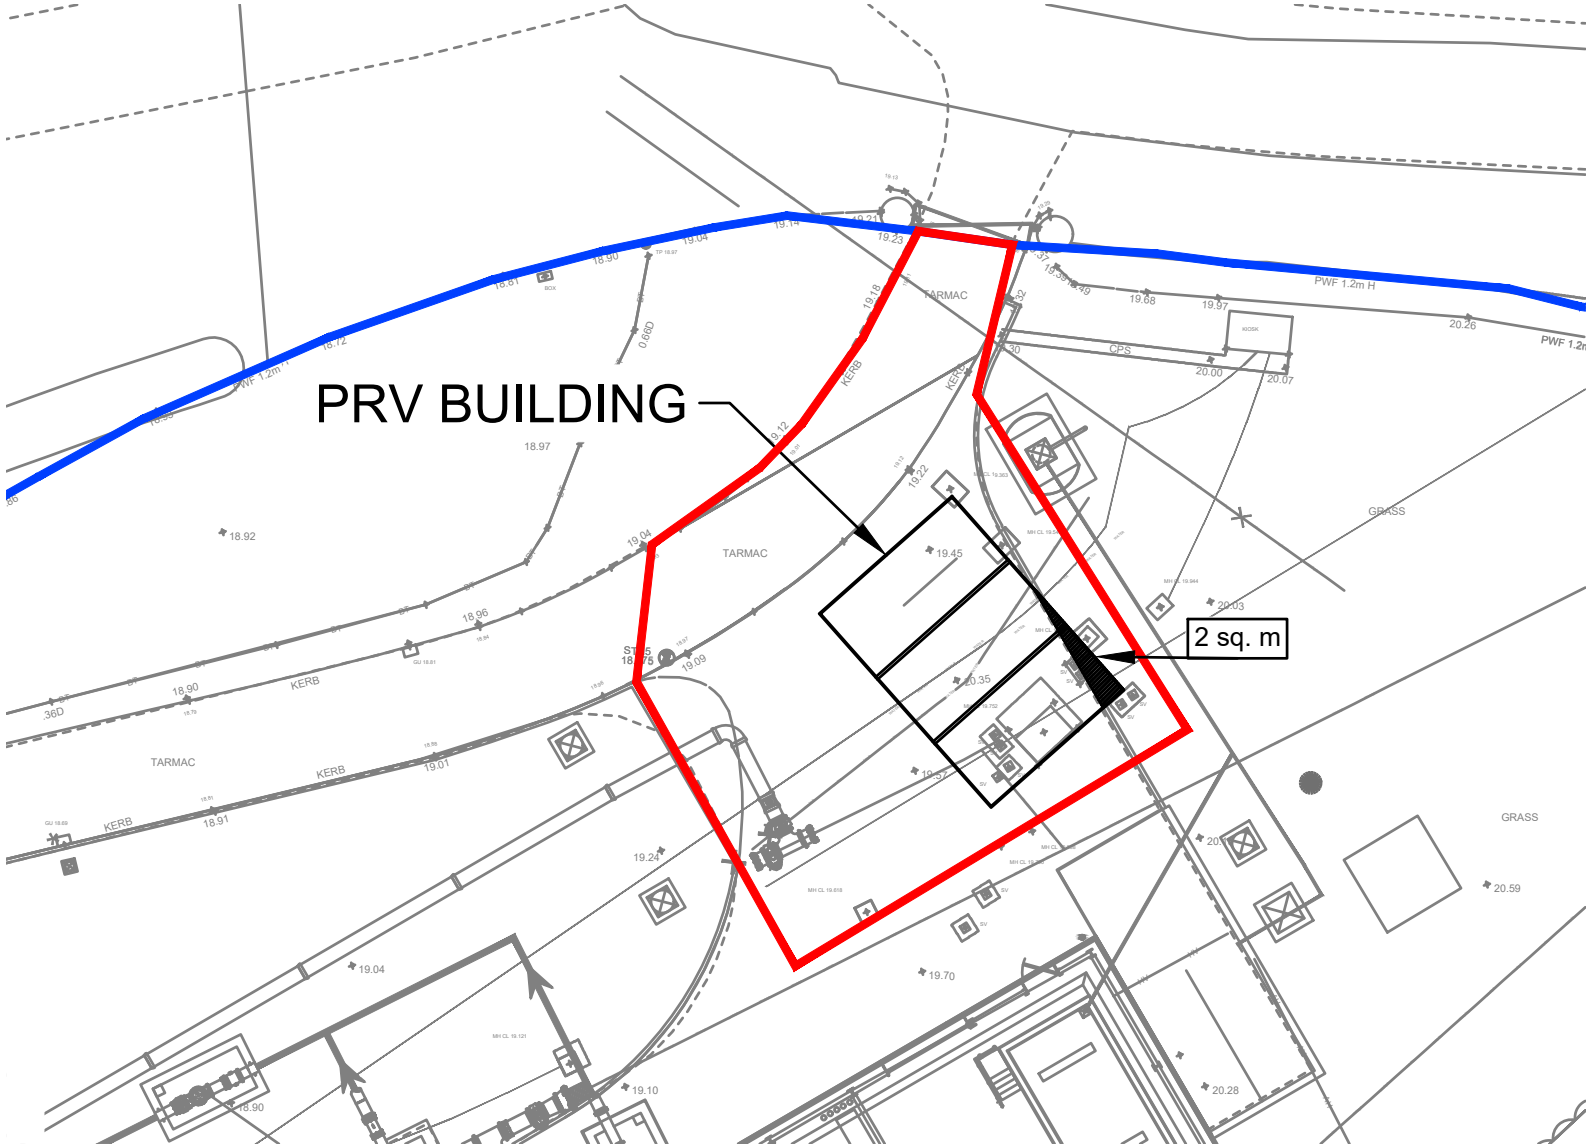
PRV BUILDING
2 sq. m
TARMAC
KERB
GRASS
PWF 1.2m H
CPS