
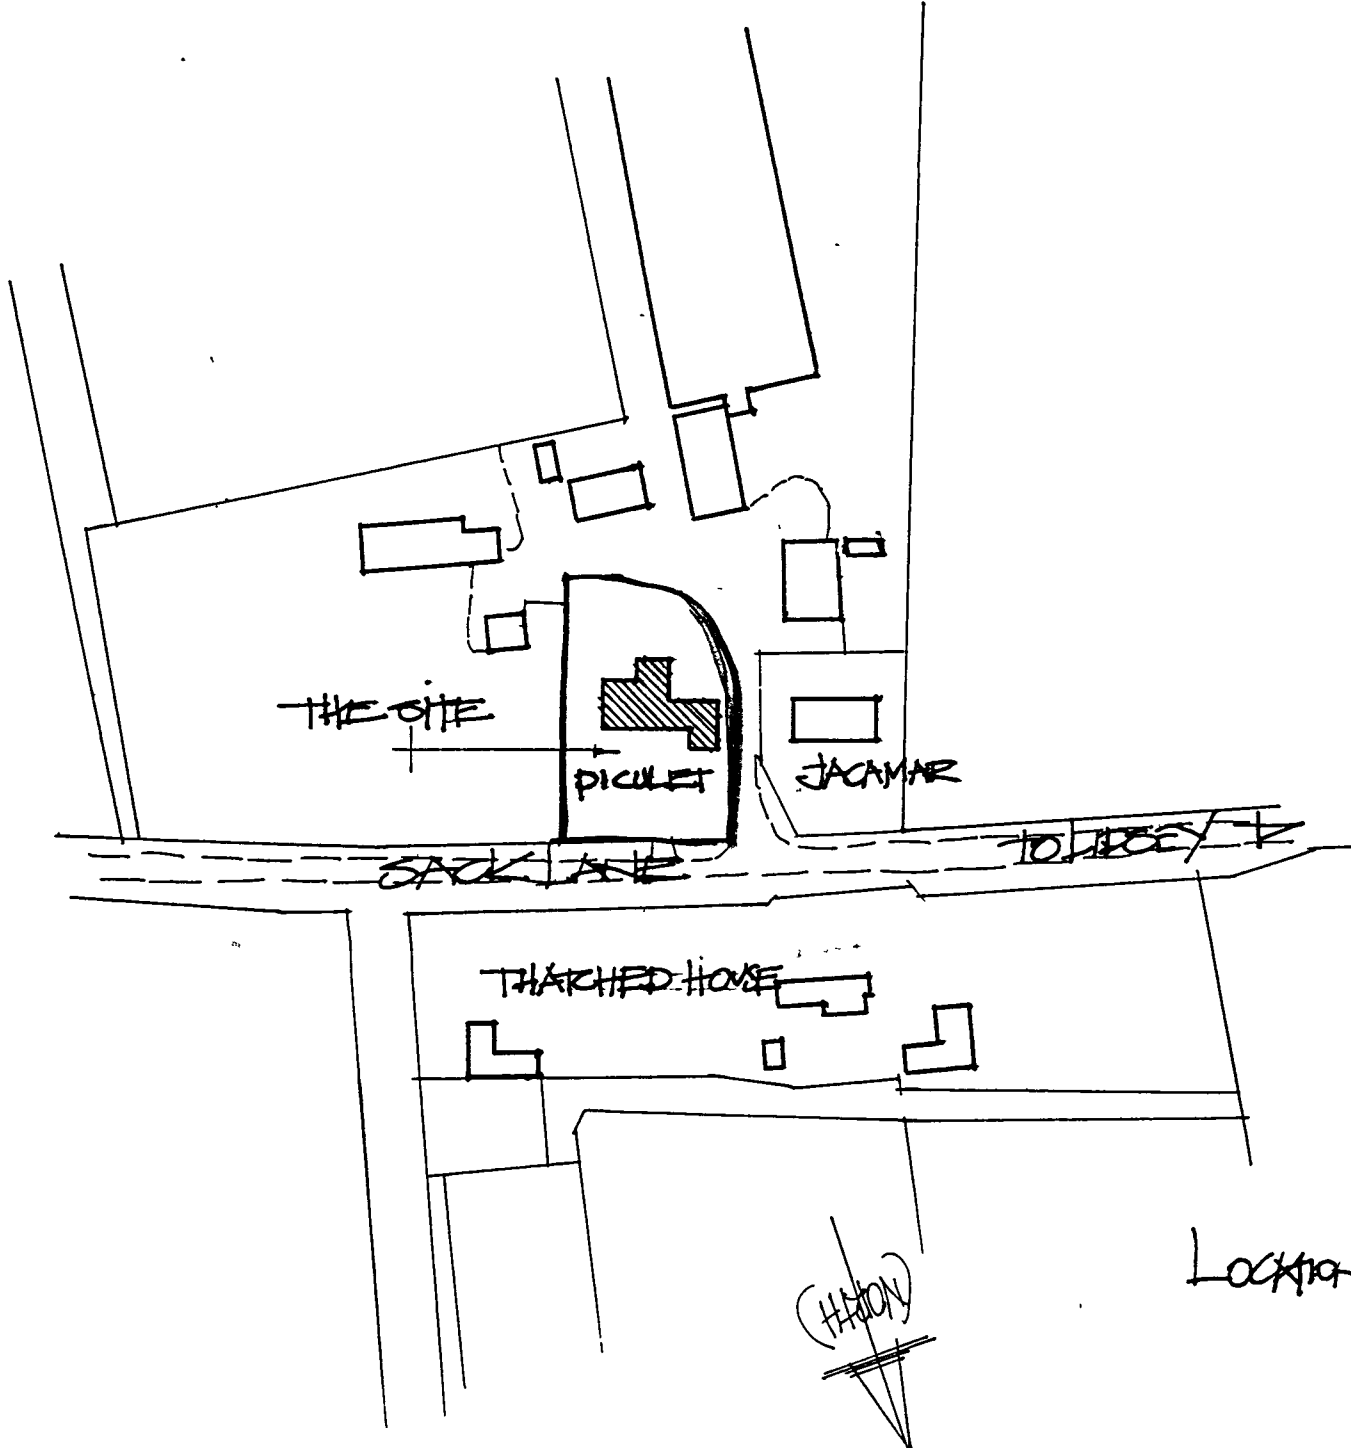


for Mr & Mrs C. Chewter.

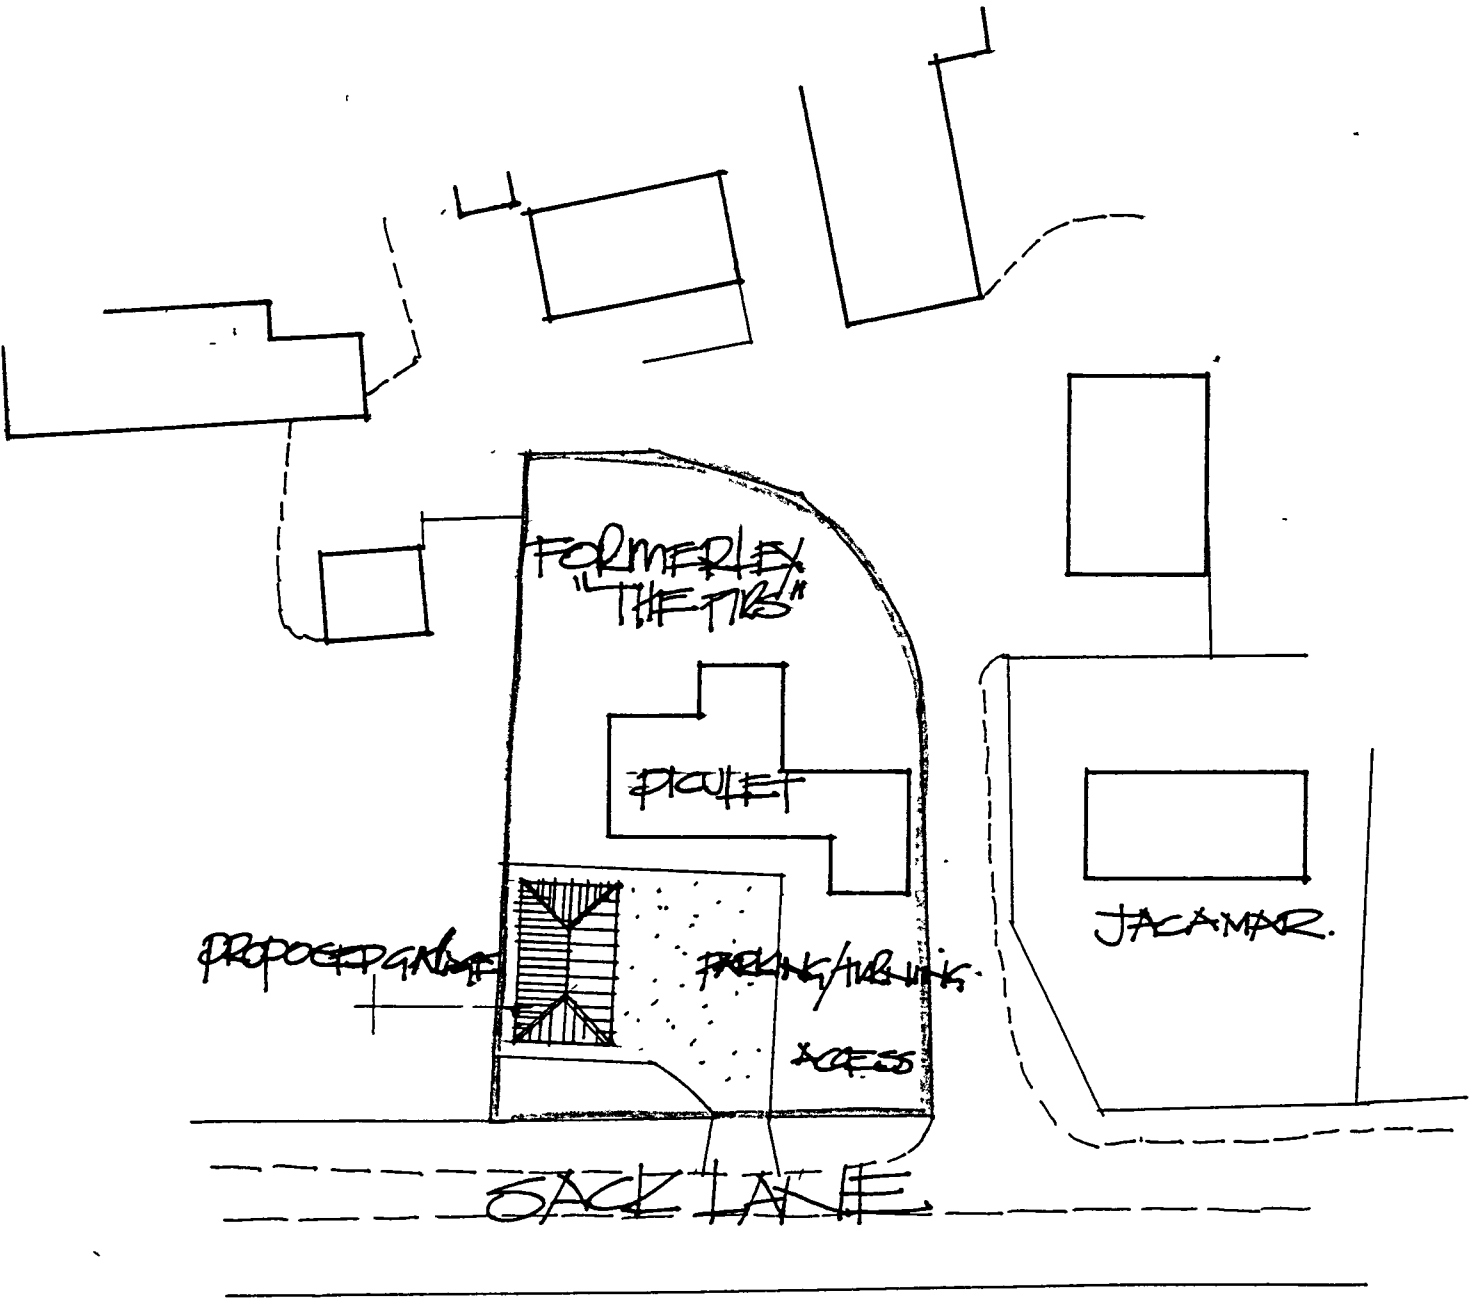

Scale 1:500

LOCKING 1:1250

Proposed Treble Garage 'Piculet', Sack Lane, Lidsey, Bognor Regis,
West Sussex.

date nov 2007
scale 1:500 1:1250