BLOCK PLAN 1:500

A3

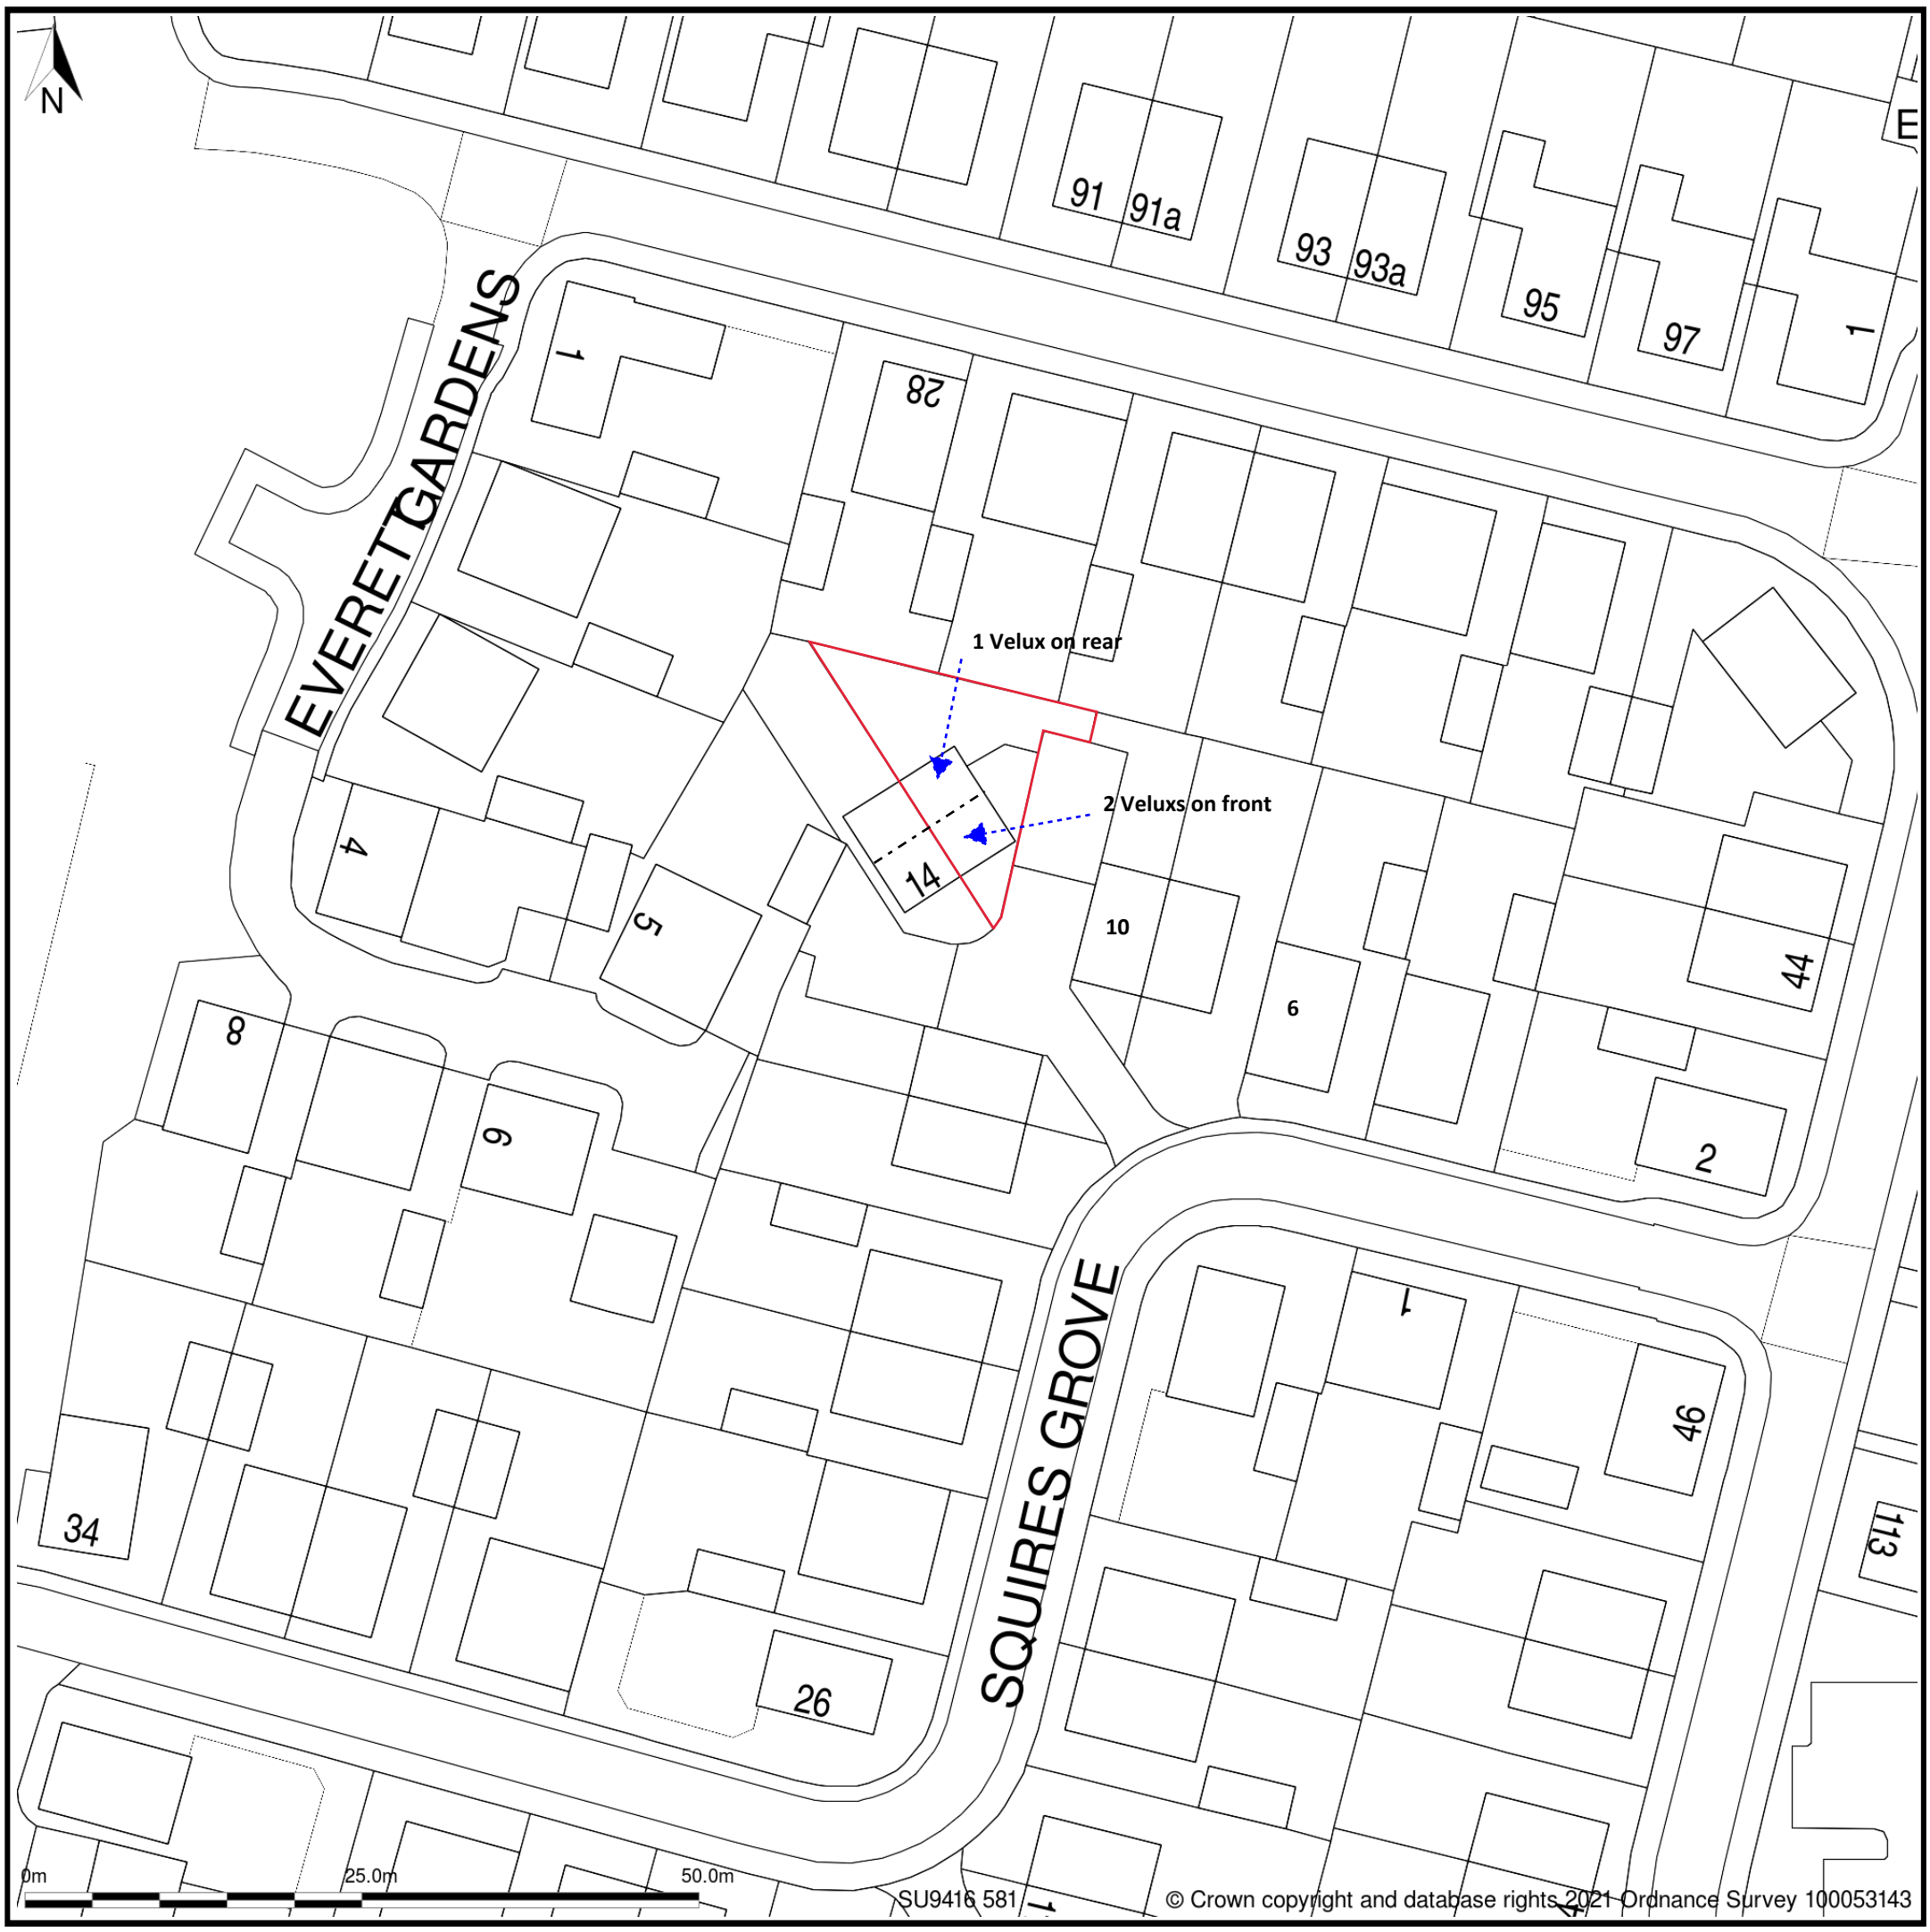

Site Plan shows area bounded by: 494092.28, 105744.16 494233.71, 105885.58 (at a scale of 1:1250), OSGridRef: SU9416 581. The representation of a road, track or path is no evidence of a right of way. The representation of features as lines is no evidence of a property boundary.
Produced on 23rd Nov 2021 from the Ordnance Survey National Geographic Database and incorporating surveyed revision available at this date. Reproduction in whole or part is prohibited without the prior permission of Ordnance Survey. © Crown copyright 2021. Supplied by www.buyaplan.co.uk a licensed Ordnance Survey partner (100053143). Unique plan reference: #00687007-CC5206
Ordnance Survey and the OS Symbol are registered trademarks of Ordnance Survey, the national mapping agency of Great Britain. Buy A Plan logo, pdf design and the www.buyaplan.co.uk website are Copyright © Pass Inc Ltd 2021

Buy A Plan
UK's Fastest and Easiest Planning Site

SITE PLAN 1:1250

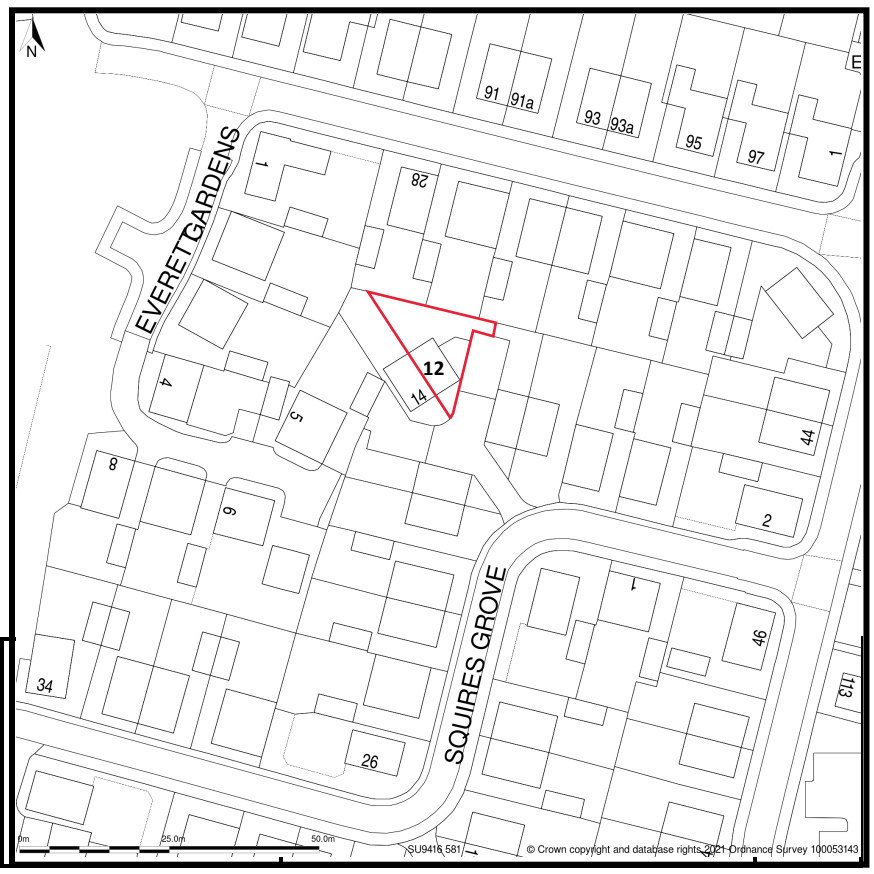

BSB Architectural Services Ltd
cabe chartered association of building engineers
stevebsbltd@yahoo.com
07974 715009

12 Squires Grove
Eastergate