



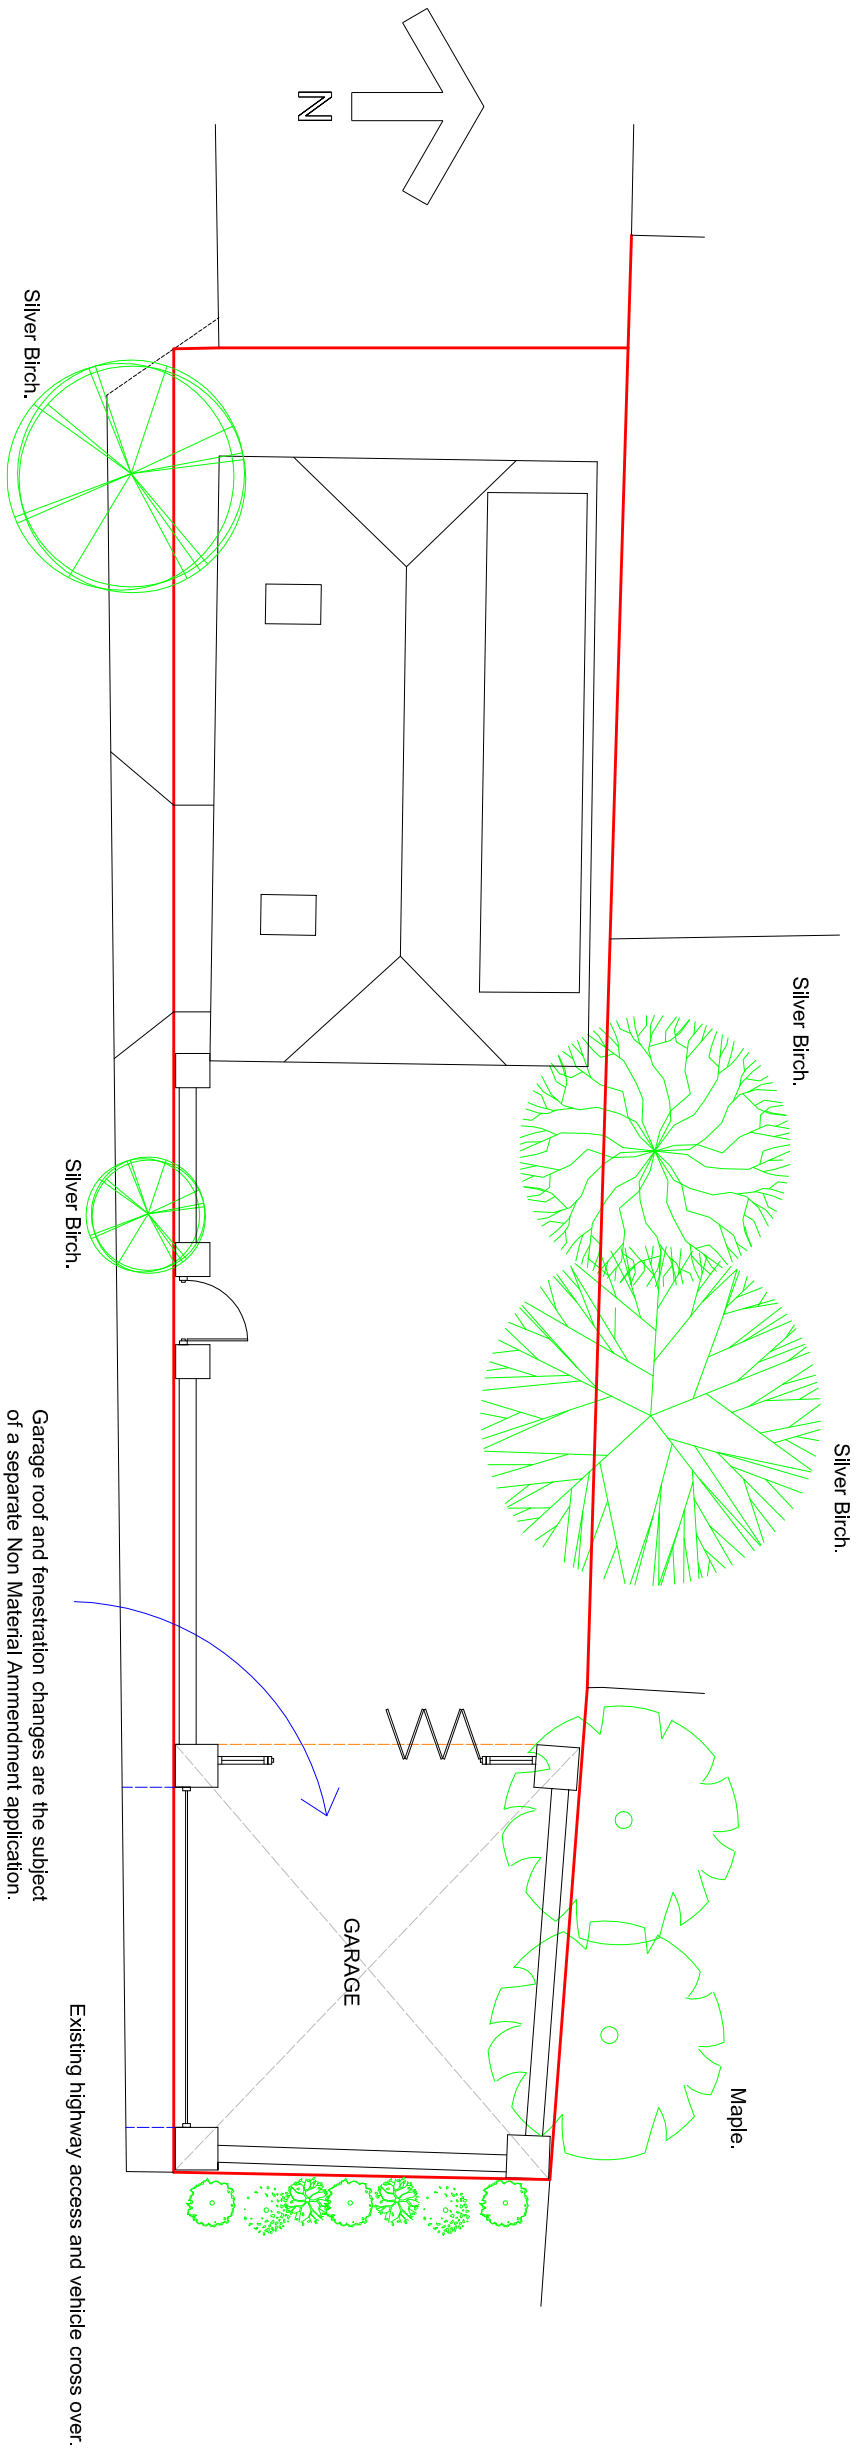

EXISTING SITE PLAN

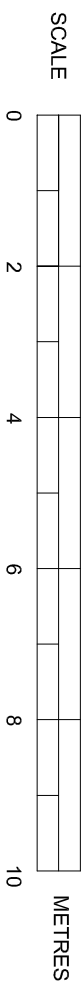

SUSSEX BUILDING CONSULTANCY LIMITED HOLLY COTTAGE, 27A BELLE MEADE CLOSE, WOODGATE, BOGNOR REGIS. SCALE - 1/100 REV - DATE - 27/11/2017	 partner LABC 3 NORTHGATE ROAD BOGNOR REGIS PO21 3JZ TEL - (01243) 861378
---	---