



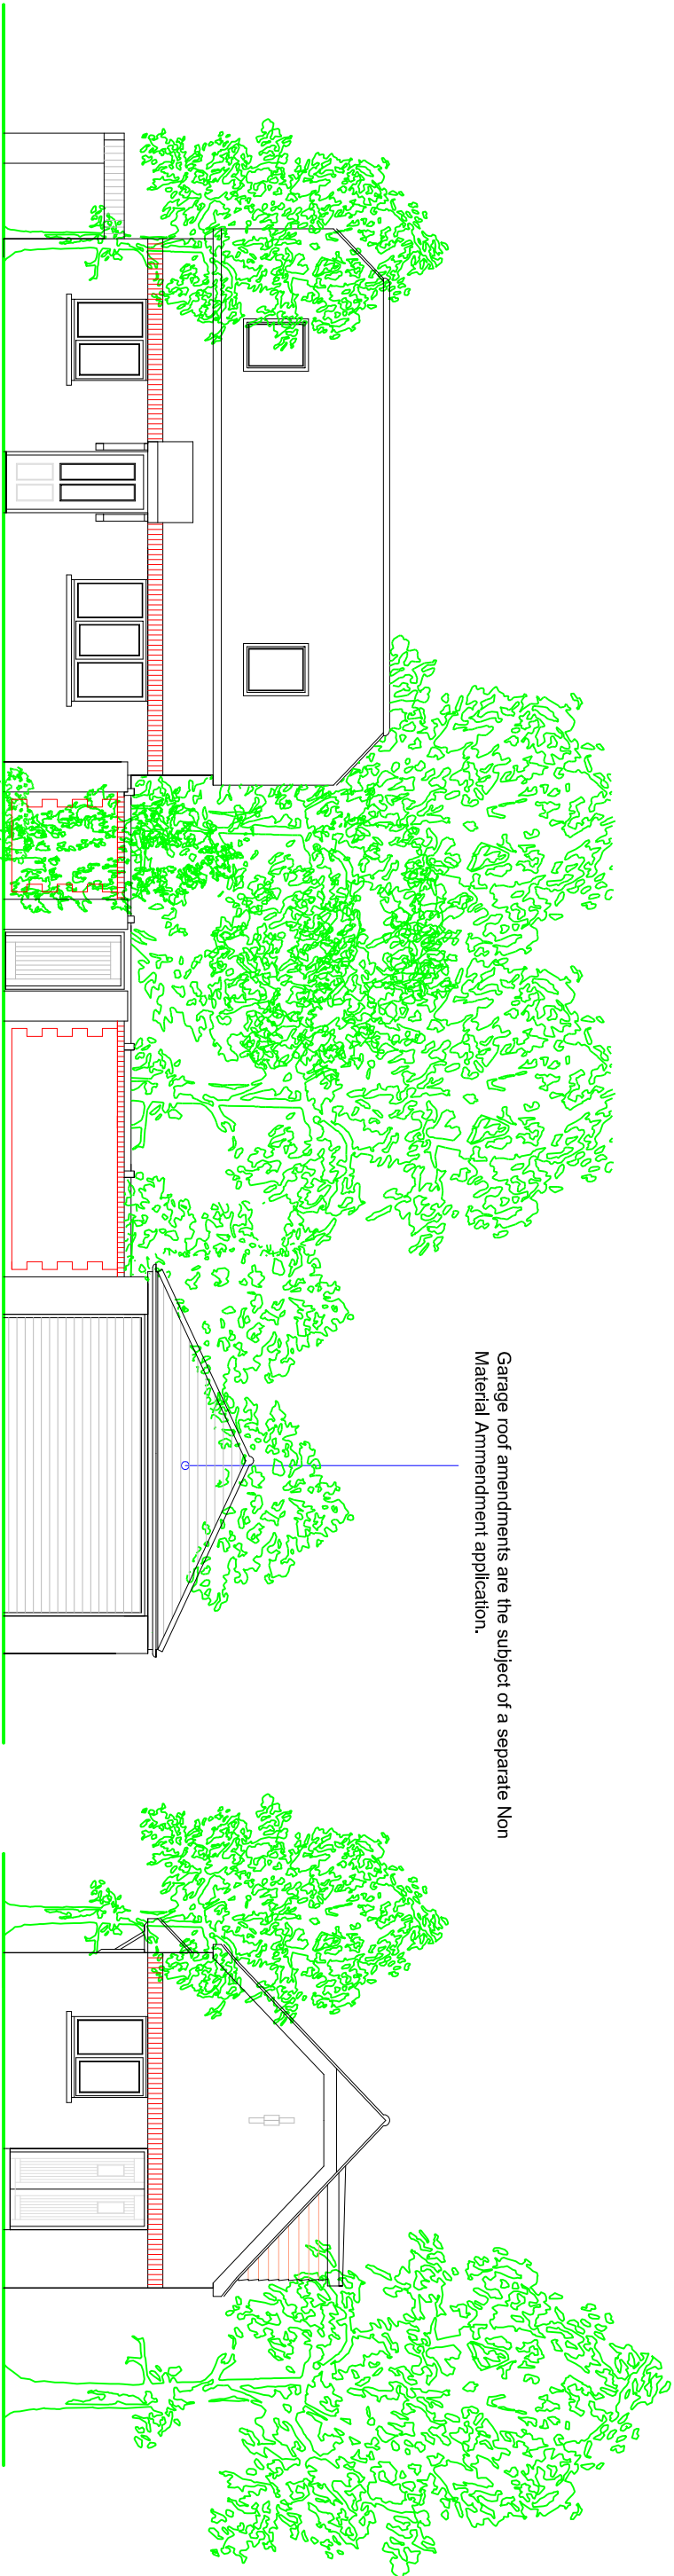

Garage roof amendments are the subject of a separate Non Material Amendment application.

FRONT ELEVATION

SIDE ELEVATION

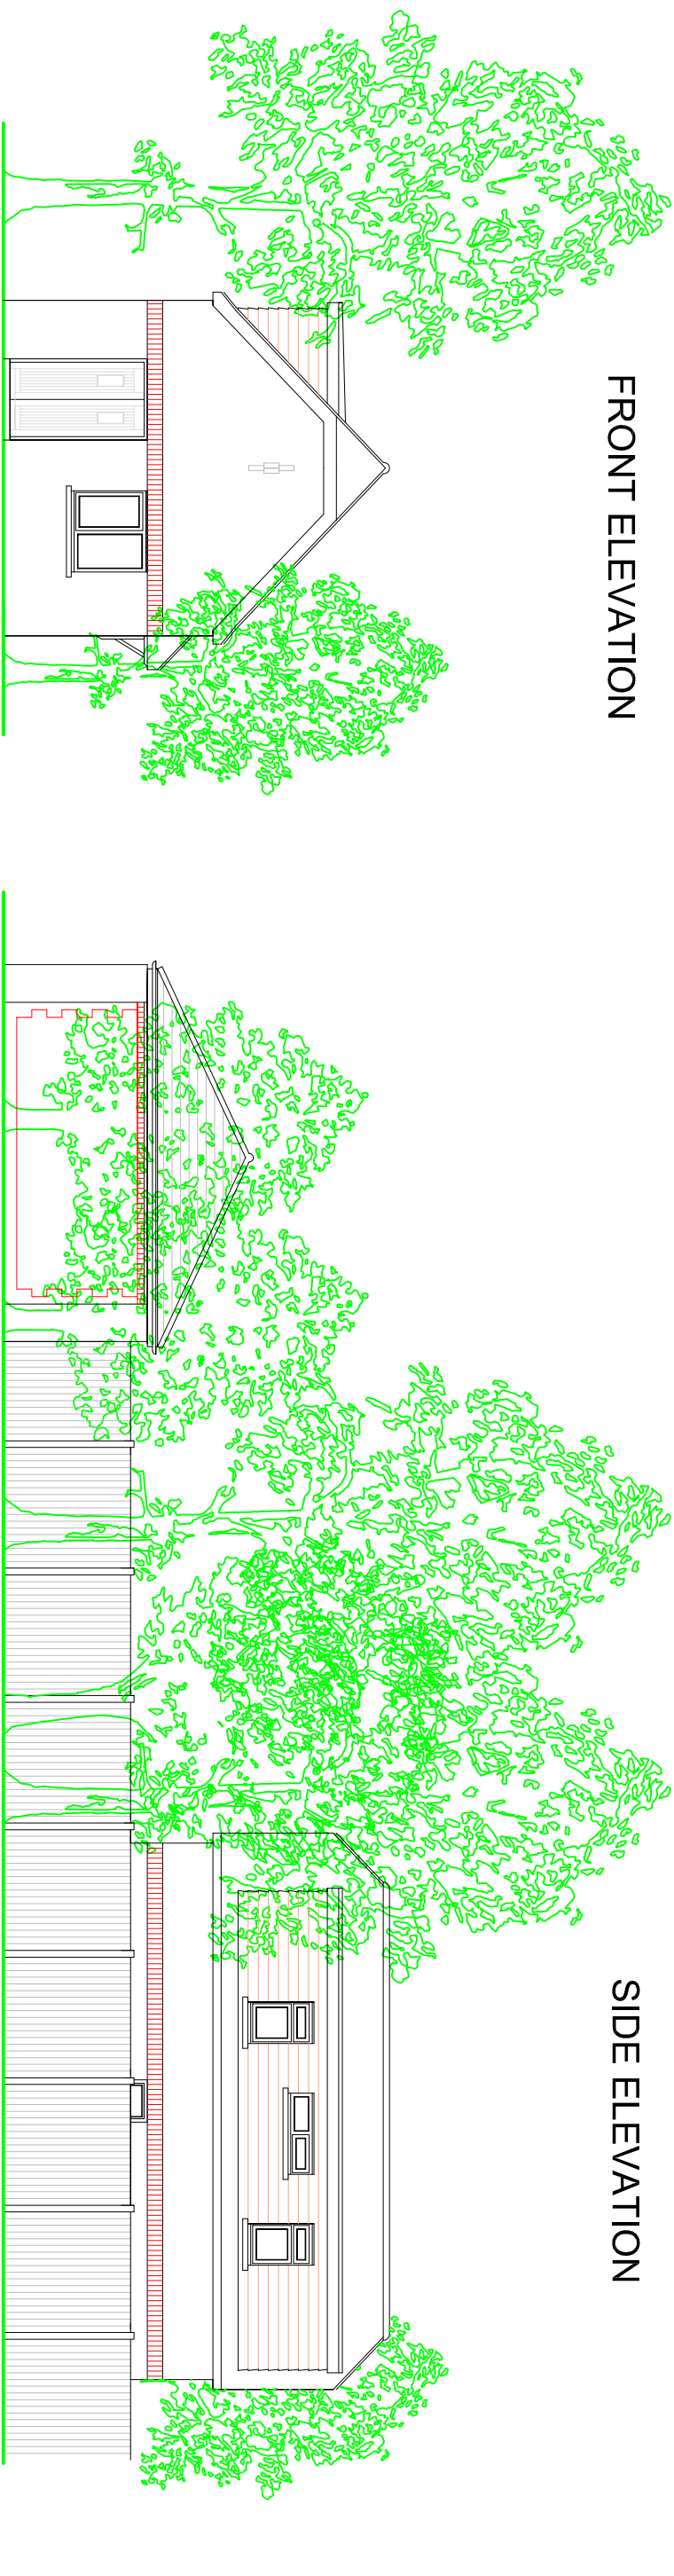

SIDE ELEVATION


REAR ELEVATION

NOTES

ROOF - Interlocking tiles such as Marley Modern in an anthracite colour.

WALLS - Brickwork to match existing.

WINDOWS/DOORS - Timber casement double glazed windows to match existing.

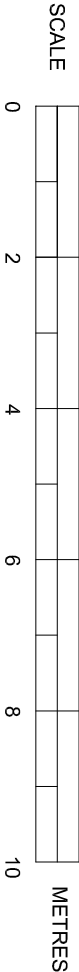

EXISTING/APPROVED ELEVATIONS

SUSSEX BUILDING CONSULTANCY LIMITED

HOLLY COTTAGE, 27A BELLE MEADE CLOSE,
WOODGATE, BOGNOR REGIS.

SCALE - 1/100 REV - DATE - 06/10/2017


LABC

partner
3 NORTHCOTE ROAD
BOGNOR REGIS
PO21 9LZ
TEL - (01243) 861379