



Rear facing first floor windows fitted with obscure glass.

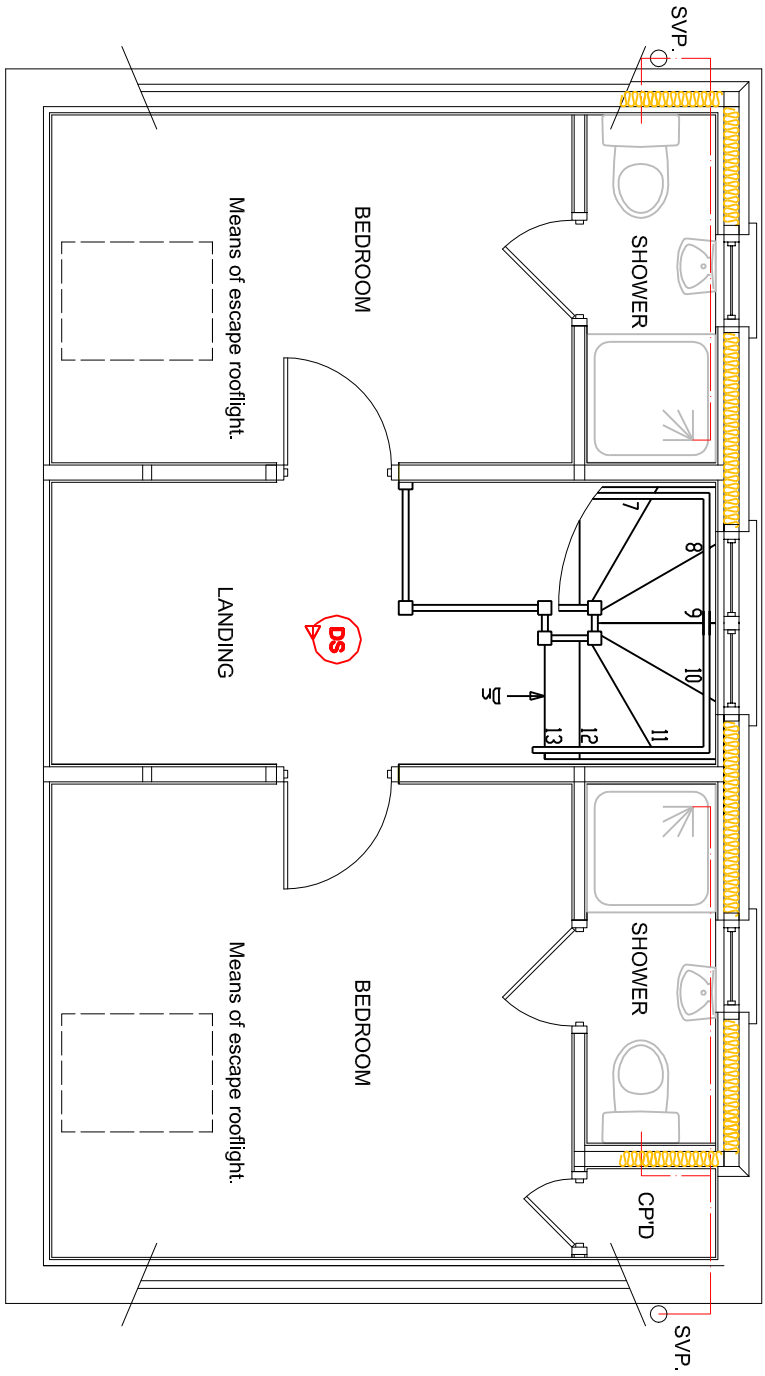


EXISTING/APPROVED FIRST FLOOR PLAN

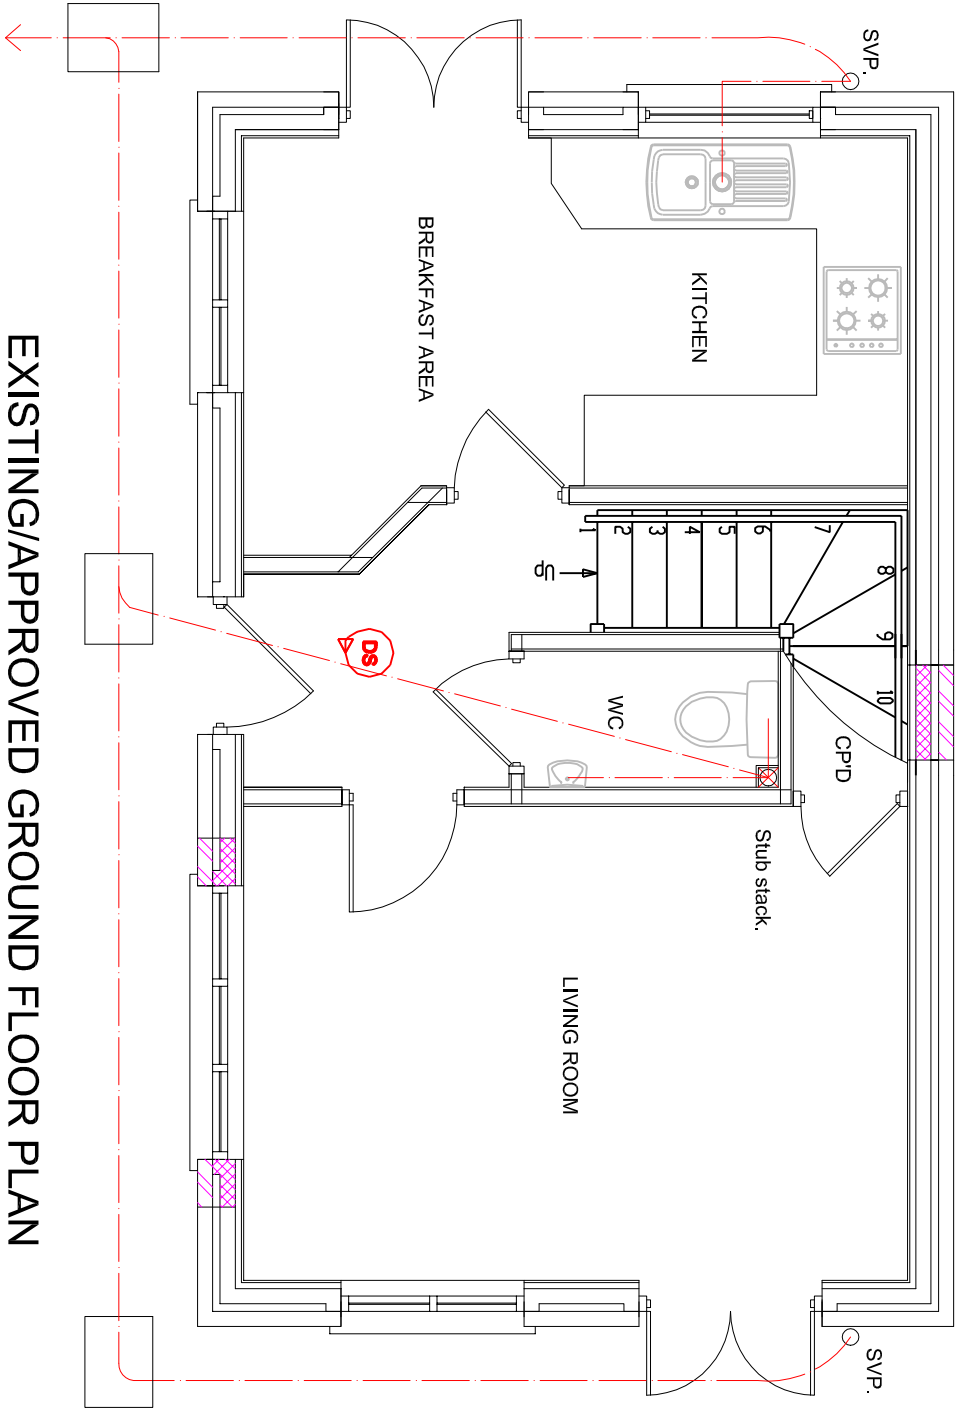

EXISTING/APPROVED GROUND FLOOR PLAN

Drains to connect into the public sewer to be located by the contractor and agreed with SWS.

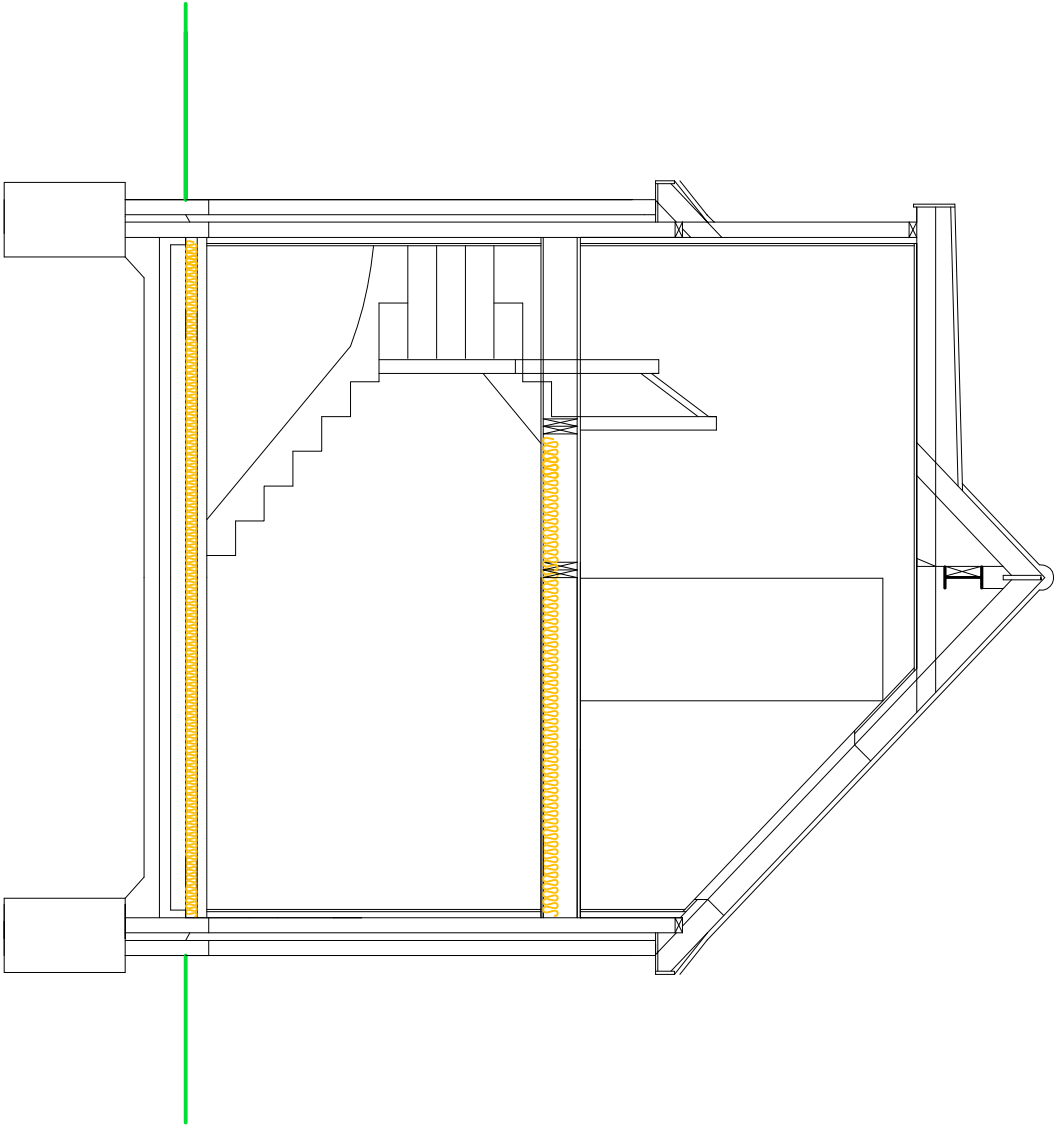

CROSS SECTION

SUSSEX BUILDING CONSULTANCY LIMITED

HOLLY COTTAGE, 27A BELLE MEADE CLOSE,
WOODGATE, BOGNOR REGIS, WEST SUSSEX.

SCALE - 1/50 REV - DATE - 06/10/2017

LABC partner

3 NORTHCOOTE ROAD
BOGNOR REGIS
PO21 3LZ
TEL/FAX - (01243) 861379