


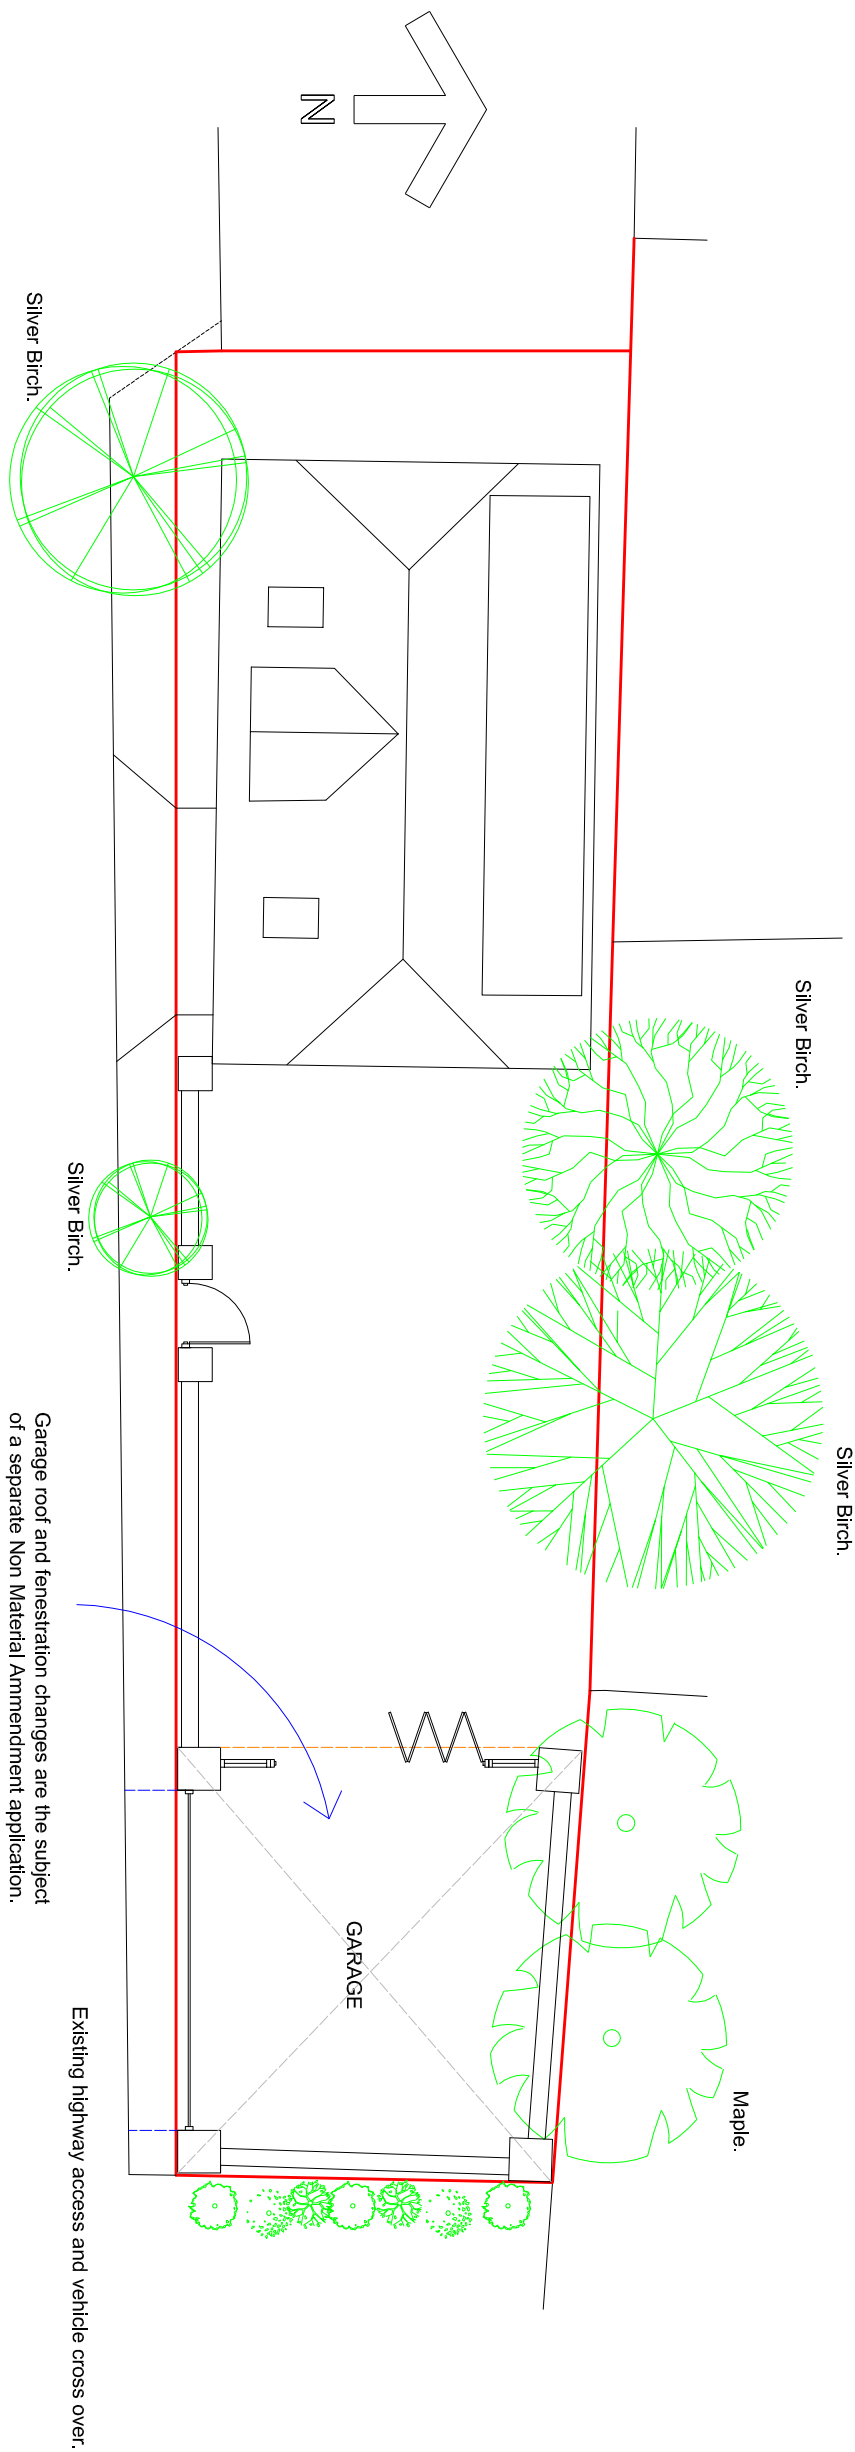

PROPOSED SITE PLAN



SUSSEX BUILDING CONSULTANCY LIMITED	 LABC partner
HOLLY COTTAGE, 27A BELLE MEADE CLOSE, WOODGATE, BOGNOR REGIS.	
SCALE - 1/100 REV - DATE - 27/11/2017	

3 NORTHGOTE ROAD BOGNOR REGIS PO21 3LZ TEL - (01243) 86379
