




New dormer extension.

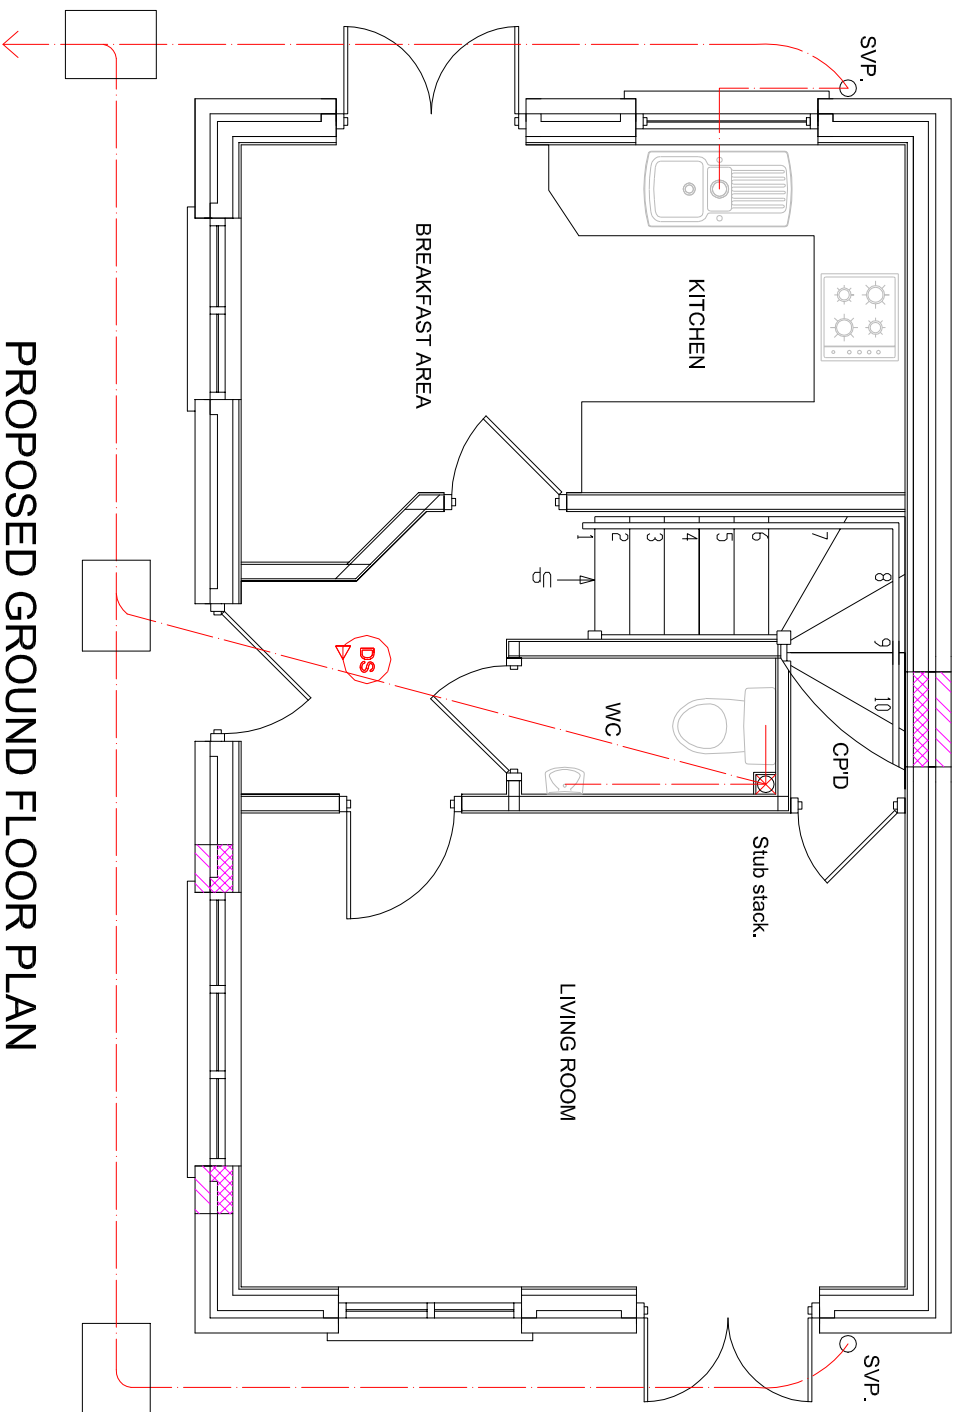

ARUN DISTRICT COUNCIL AL/133/17/HH

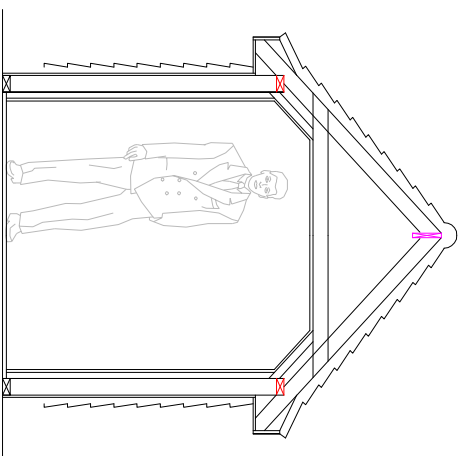

Rear facing windows to be fitted with obscure glazing.

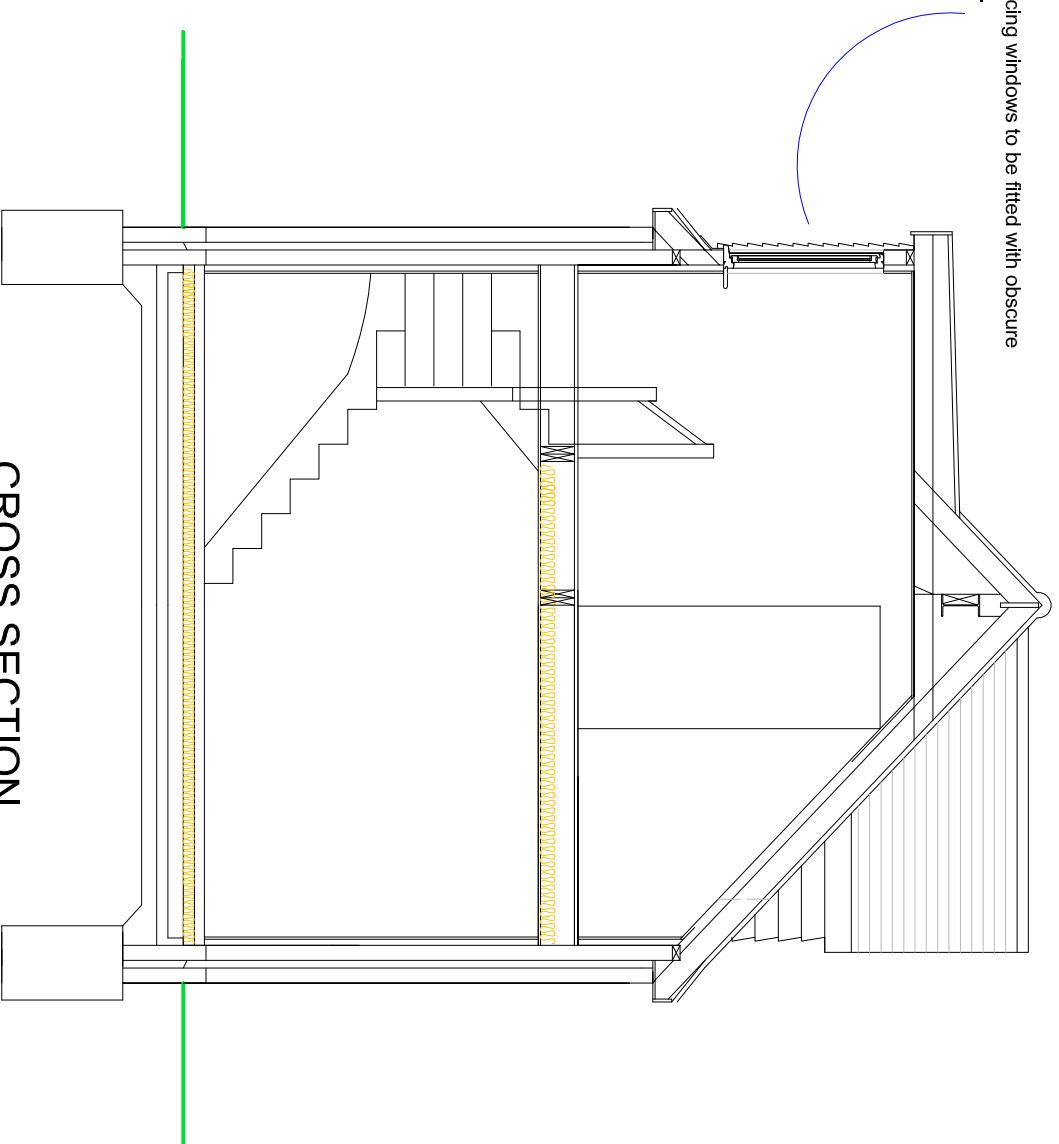

CROSS SECTION

HOLLY COTTAGE, 27A BELLE MEADE CLOSE,
WOODGATE, BOGNOR REGIS, WEST SUSSEX.

SCALE - 1/50 REV - A DATE - 14/12/2017



3 NORTHCOTE ROAD
BOGNOR REGIS
PO21 5LZ
TEL/FAX - (01243) 861379