
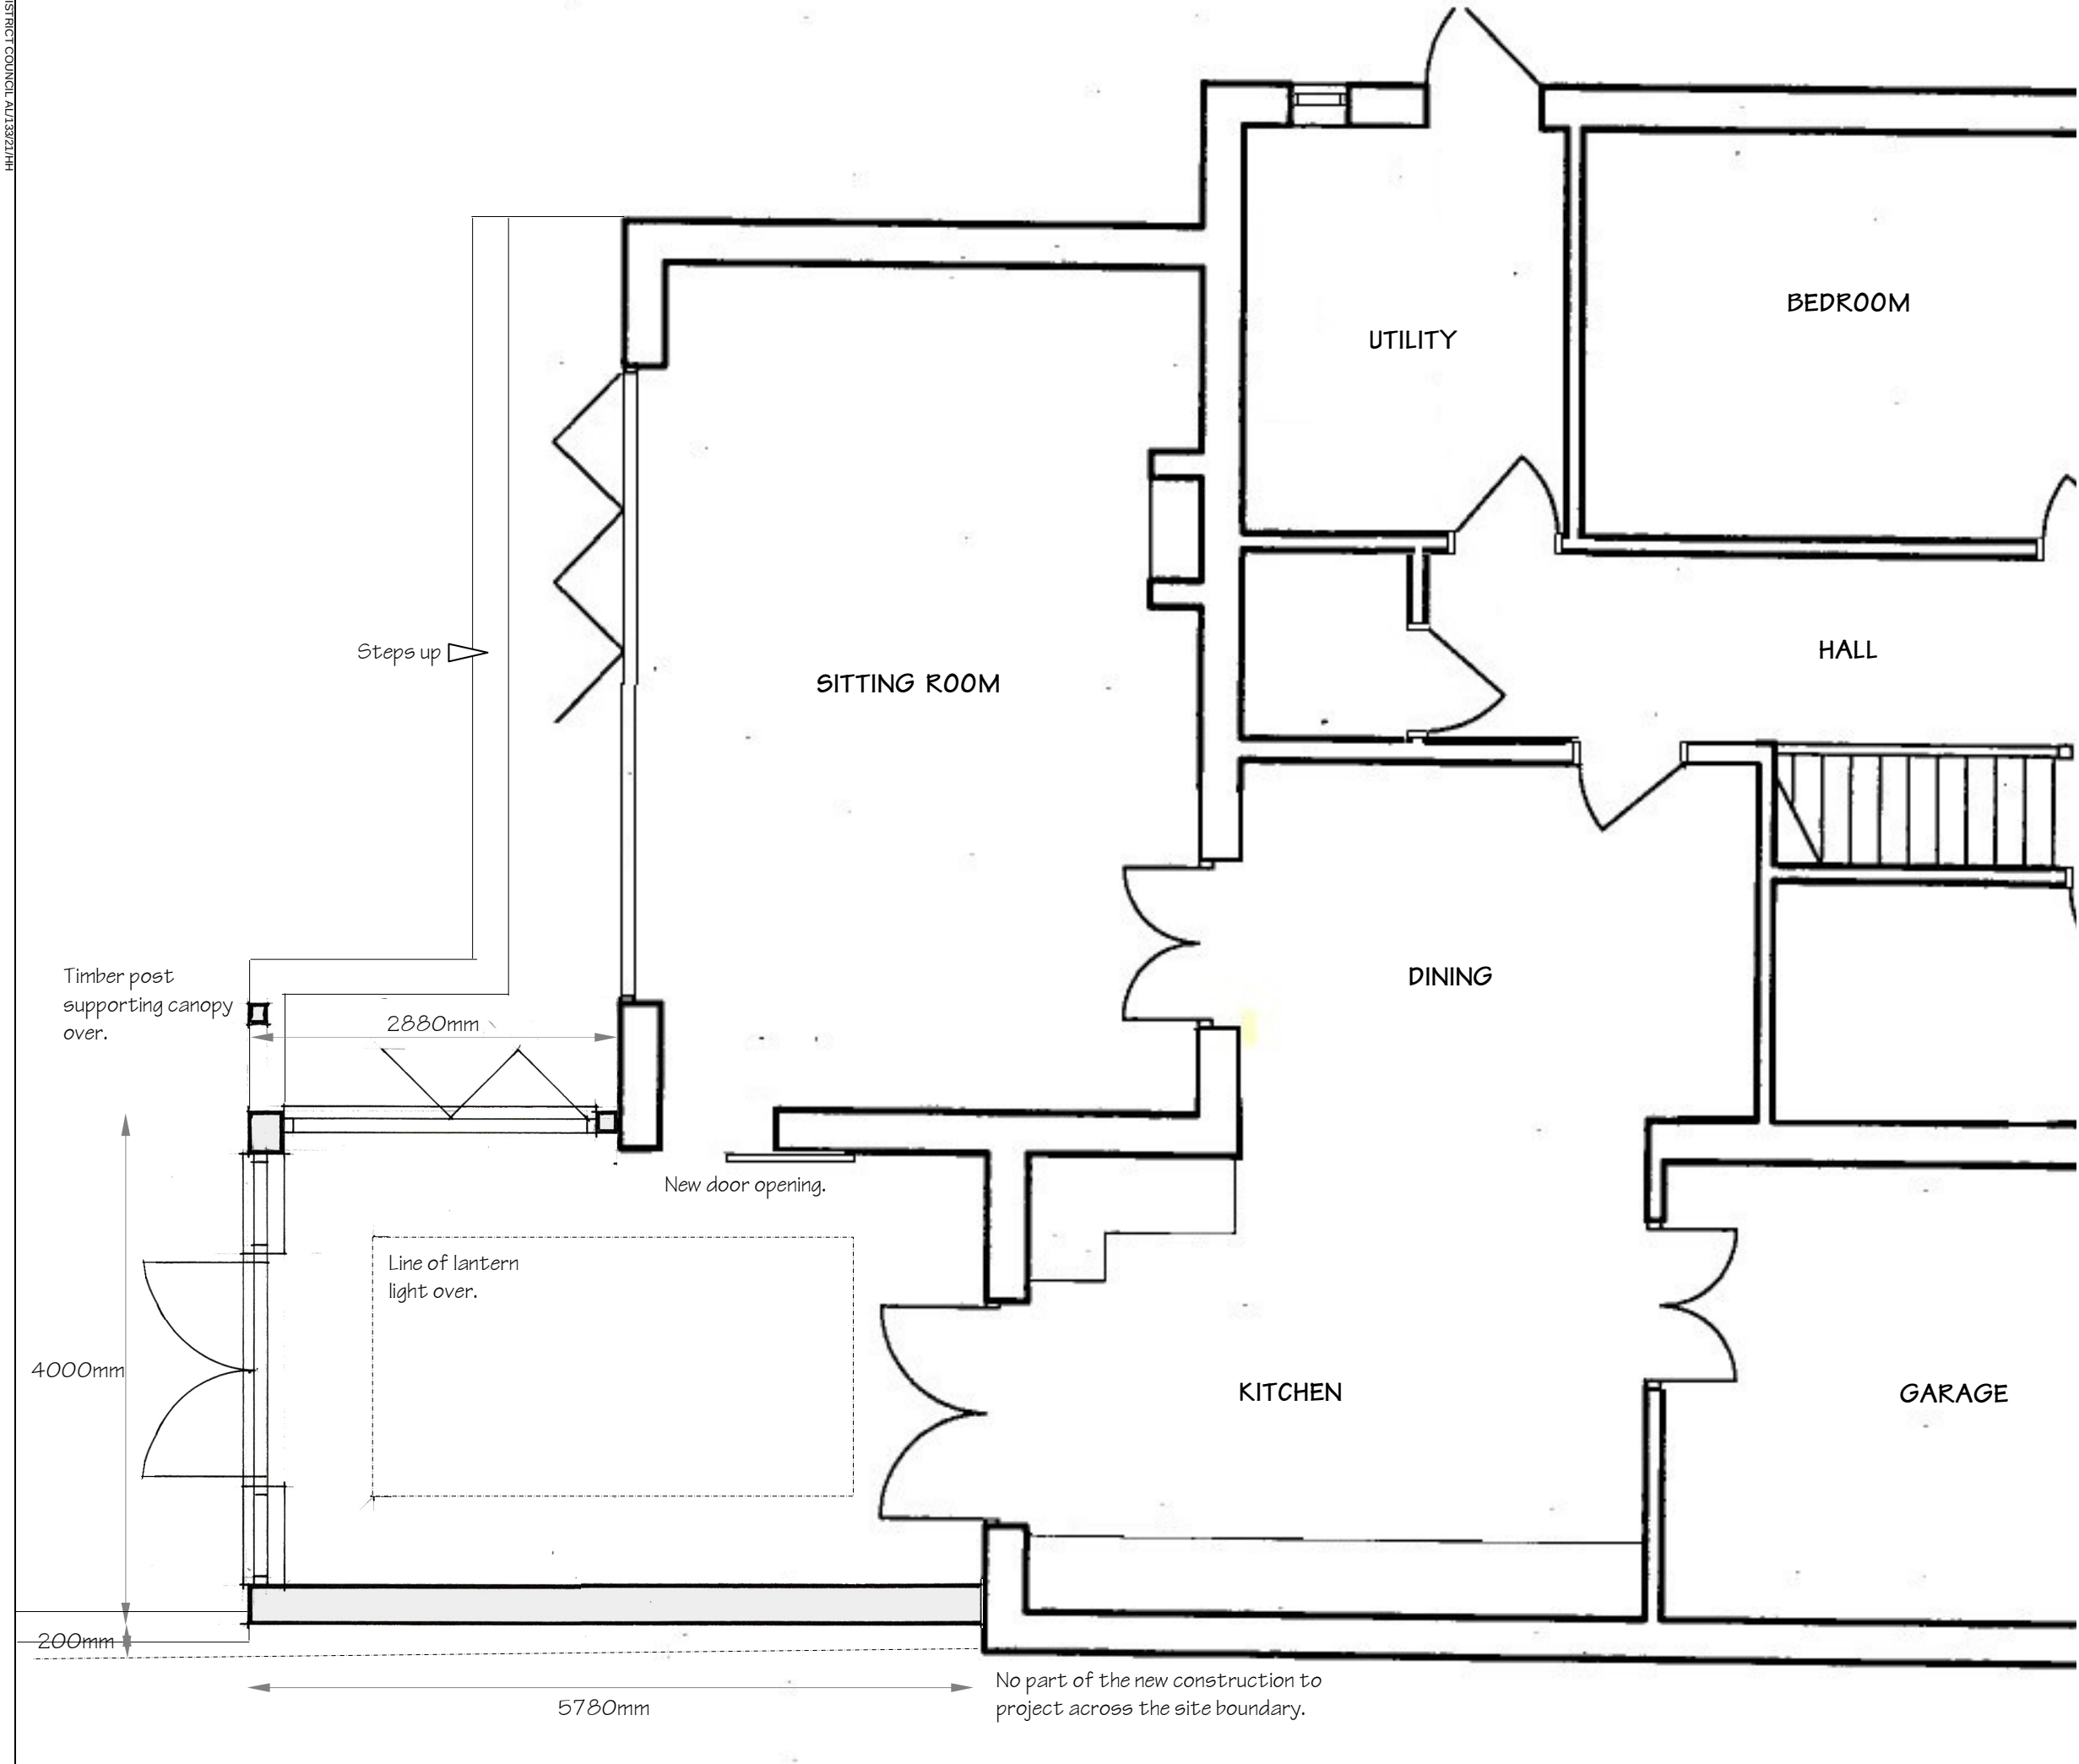


ARCHITECTURAL DESIGN

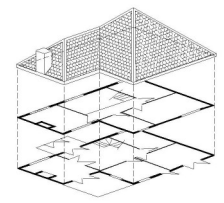

01730 268719
07878 068787
nmarchitectural@outlook.com

Saxon End
Bordean
Petersfield
Hampshire
GU32 1EP

Client
MR & MRS R NEW

Job
**8 DUKES ROAD
FONTWELL**

Drawing
PROPOSED FLOOR PLAN

Date November 2021

Ref
RN/21/003

COPYRIGHT ©