



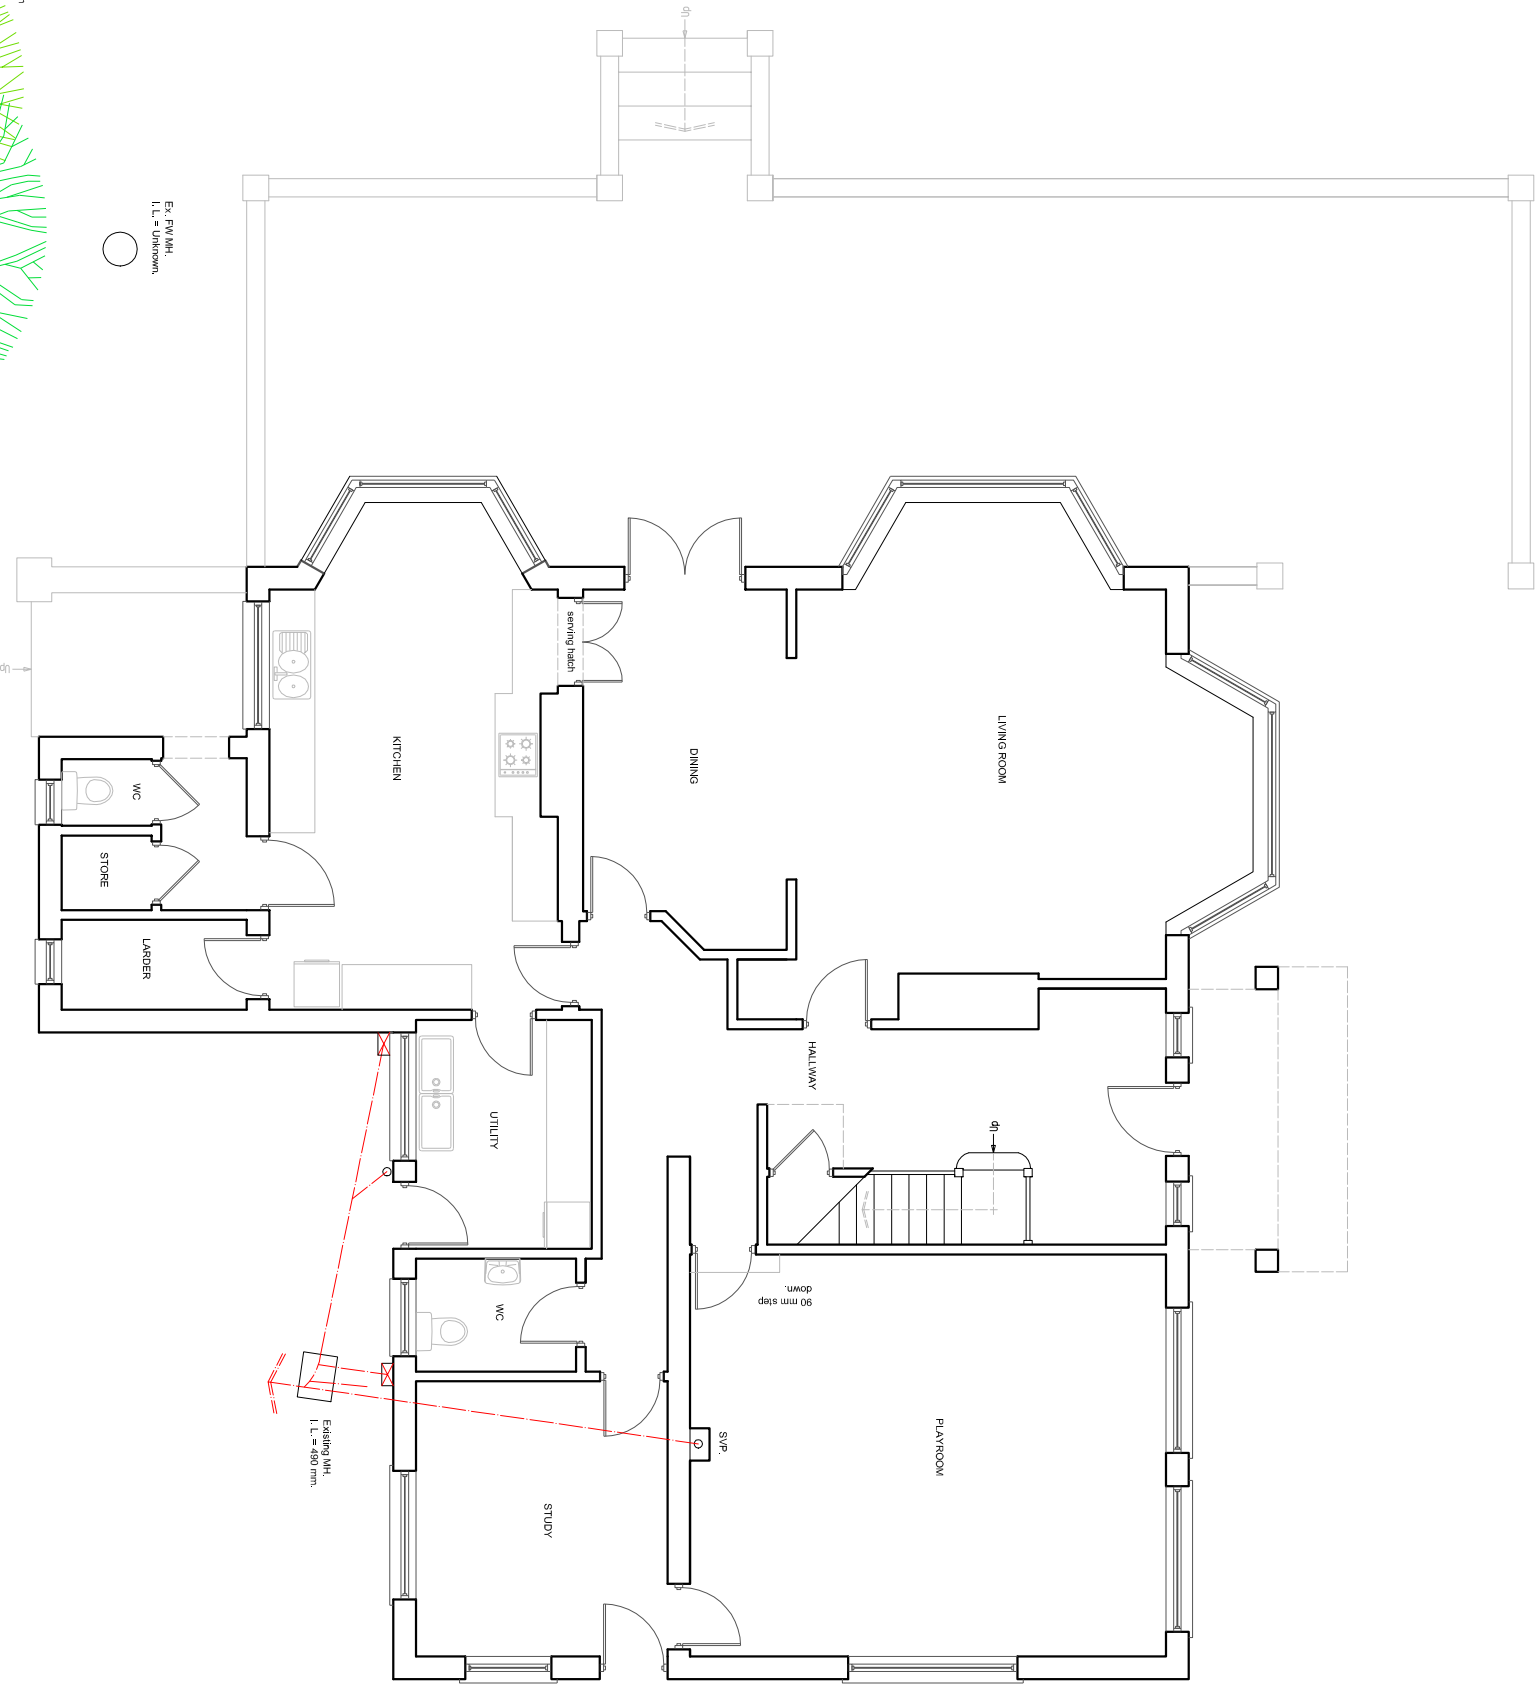

EXISTING GROUND FLOOR PLAN

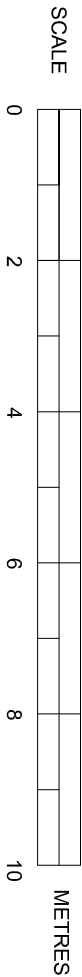

SUSSEX BUILDING CONSULTANCY LIMITED

BARN TILES, LEVEL MARE LANE,  
EATERGATE, WEST SUSSEX.

SCALE - 1/100 REV -    DATE - 03/10/2018



partner  
**LABC**

3 NORTHGATE ROAD  
BOGNOR REGIS  
PO21 9LZ  
TEL - (01243) 86379