



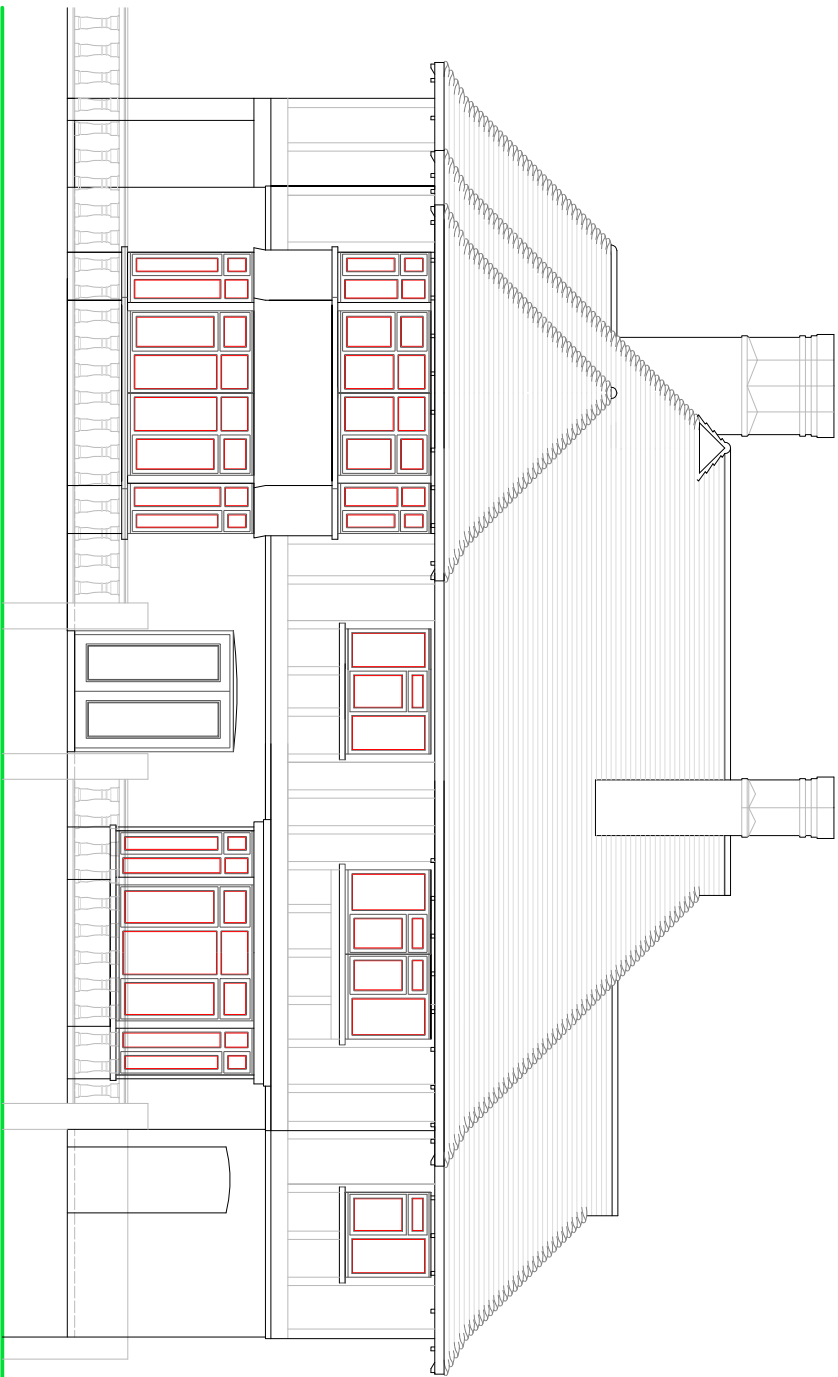


SOUTH ELEVATION

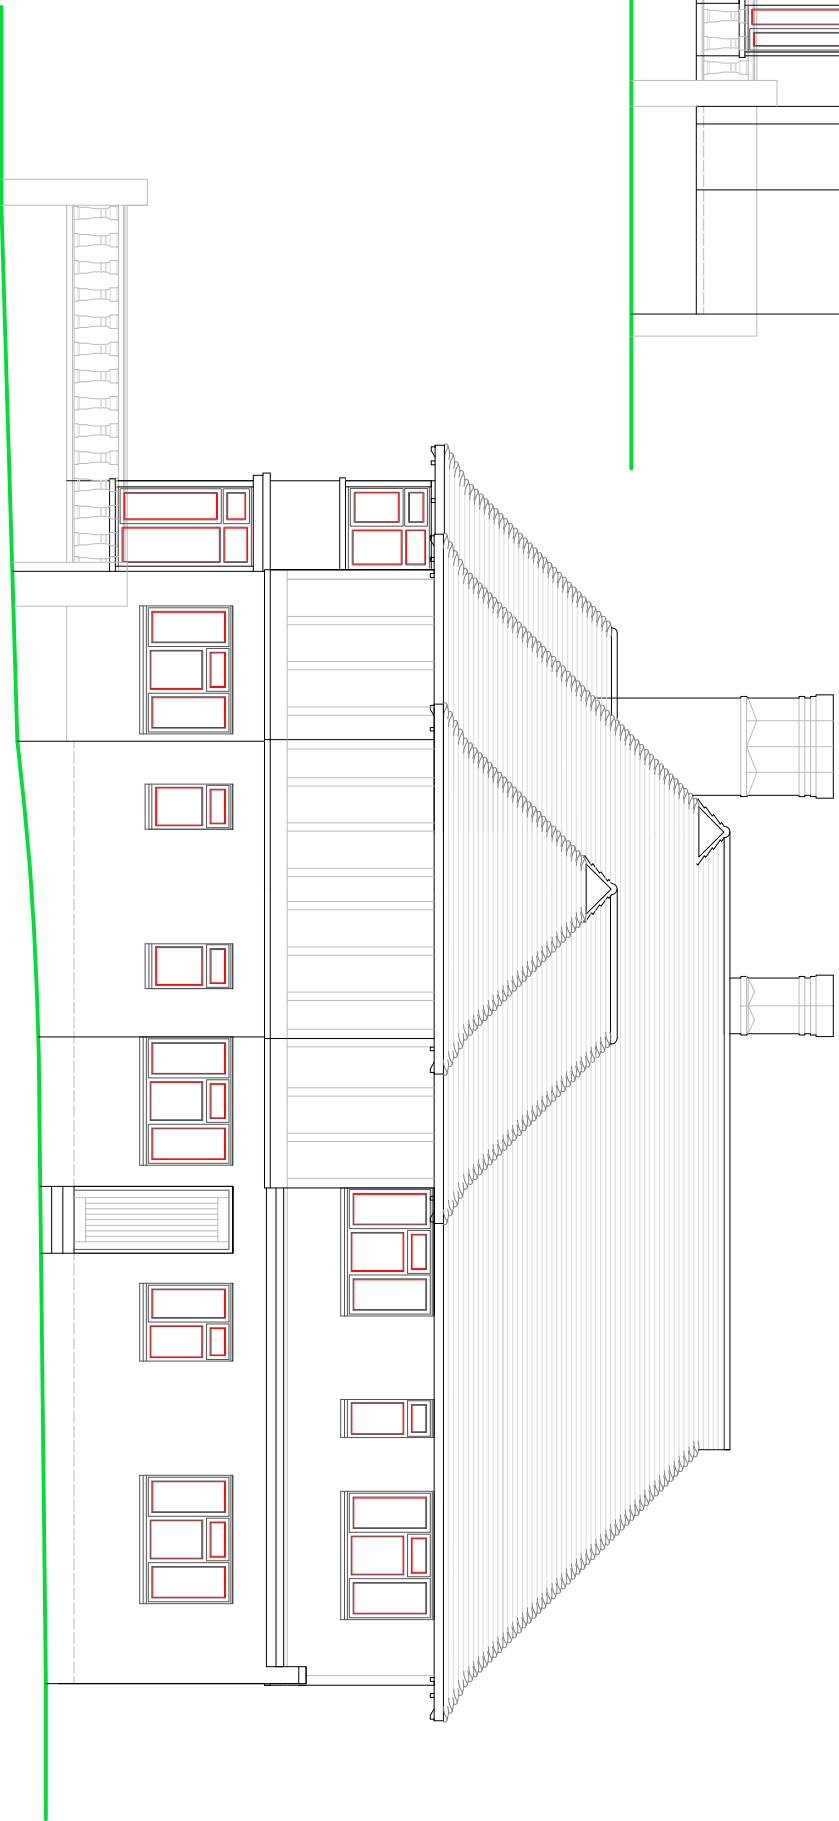

EAST ELEVATION

NOTES

- ROOF - Plain clay tiles to pitched roof with felted flat roofs elsewhere.
- WALLS - Mixture of painted render with mock tudor boarding to the upper elevations with face brick to lower elevations.
- WINDOWS/DOORS - 'Crittall' metal framed single glazed units set within a hardwood frame.

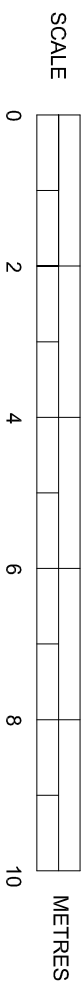

EXISTING ELEVATIONS

SUSSEX BUILDING CONSULTANCY LIMITED

BARN TILES, LEVEL MARE LANE,
EATERGATE, WEST SUSSEX.

SCALE - 1/100 REV - DATE - 03/10/2018

LABC
partner
3 NORTHGATE ROAD
BOSSINGHAM
PO1 1LZ
TEL - (01243) 886379