




Ex. FW MH.
I. L. = Unknown.

Extend terrace area.

T1 - Cypress

PROPOSED GROUND FLOOR PLAN

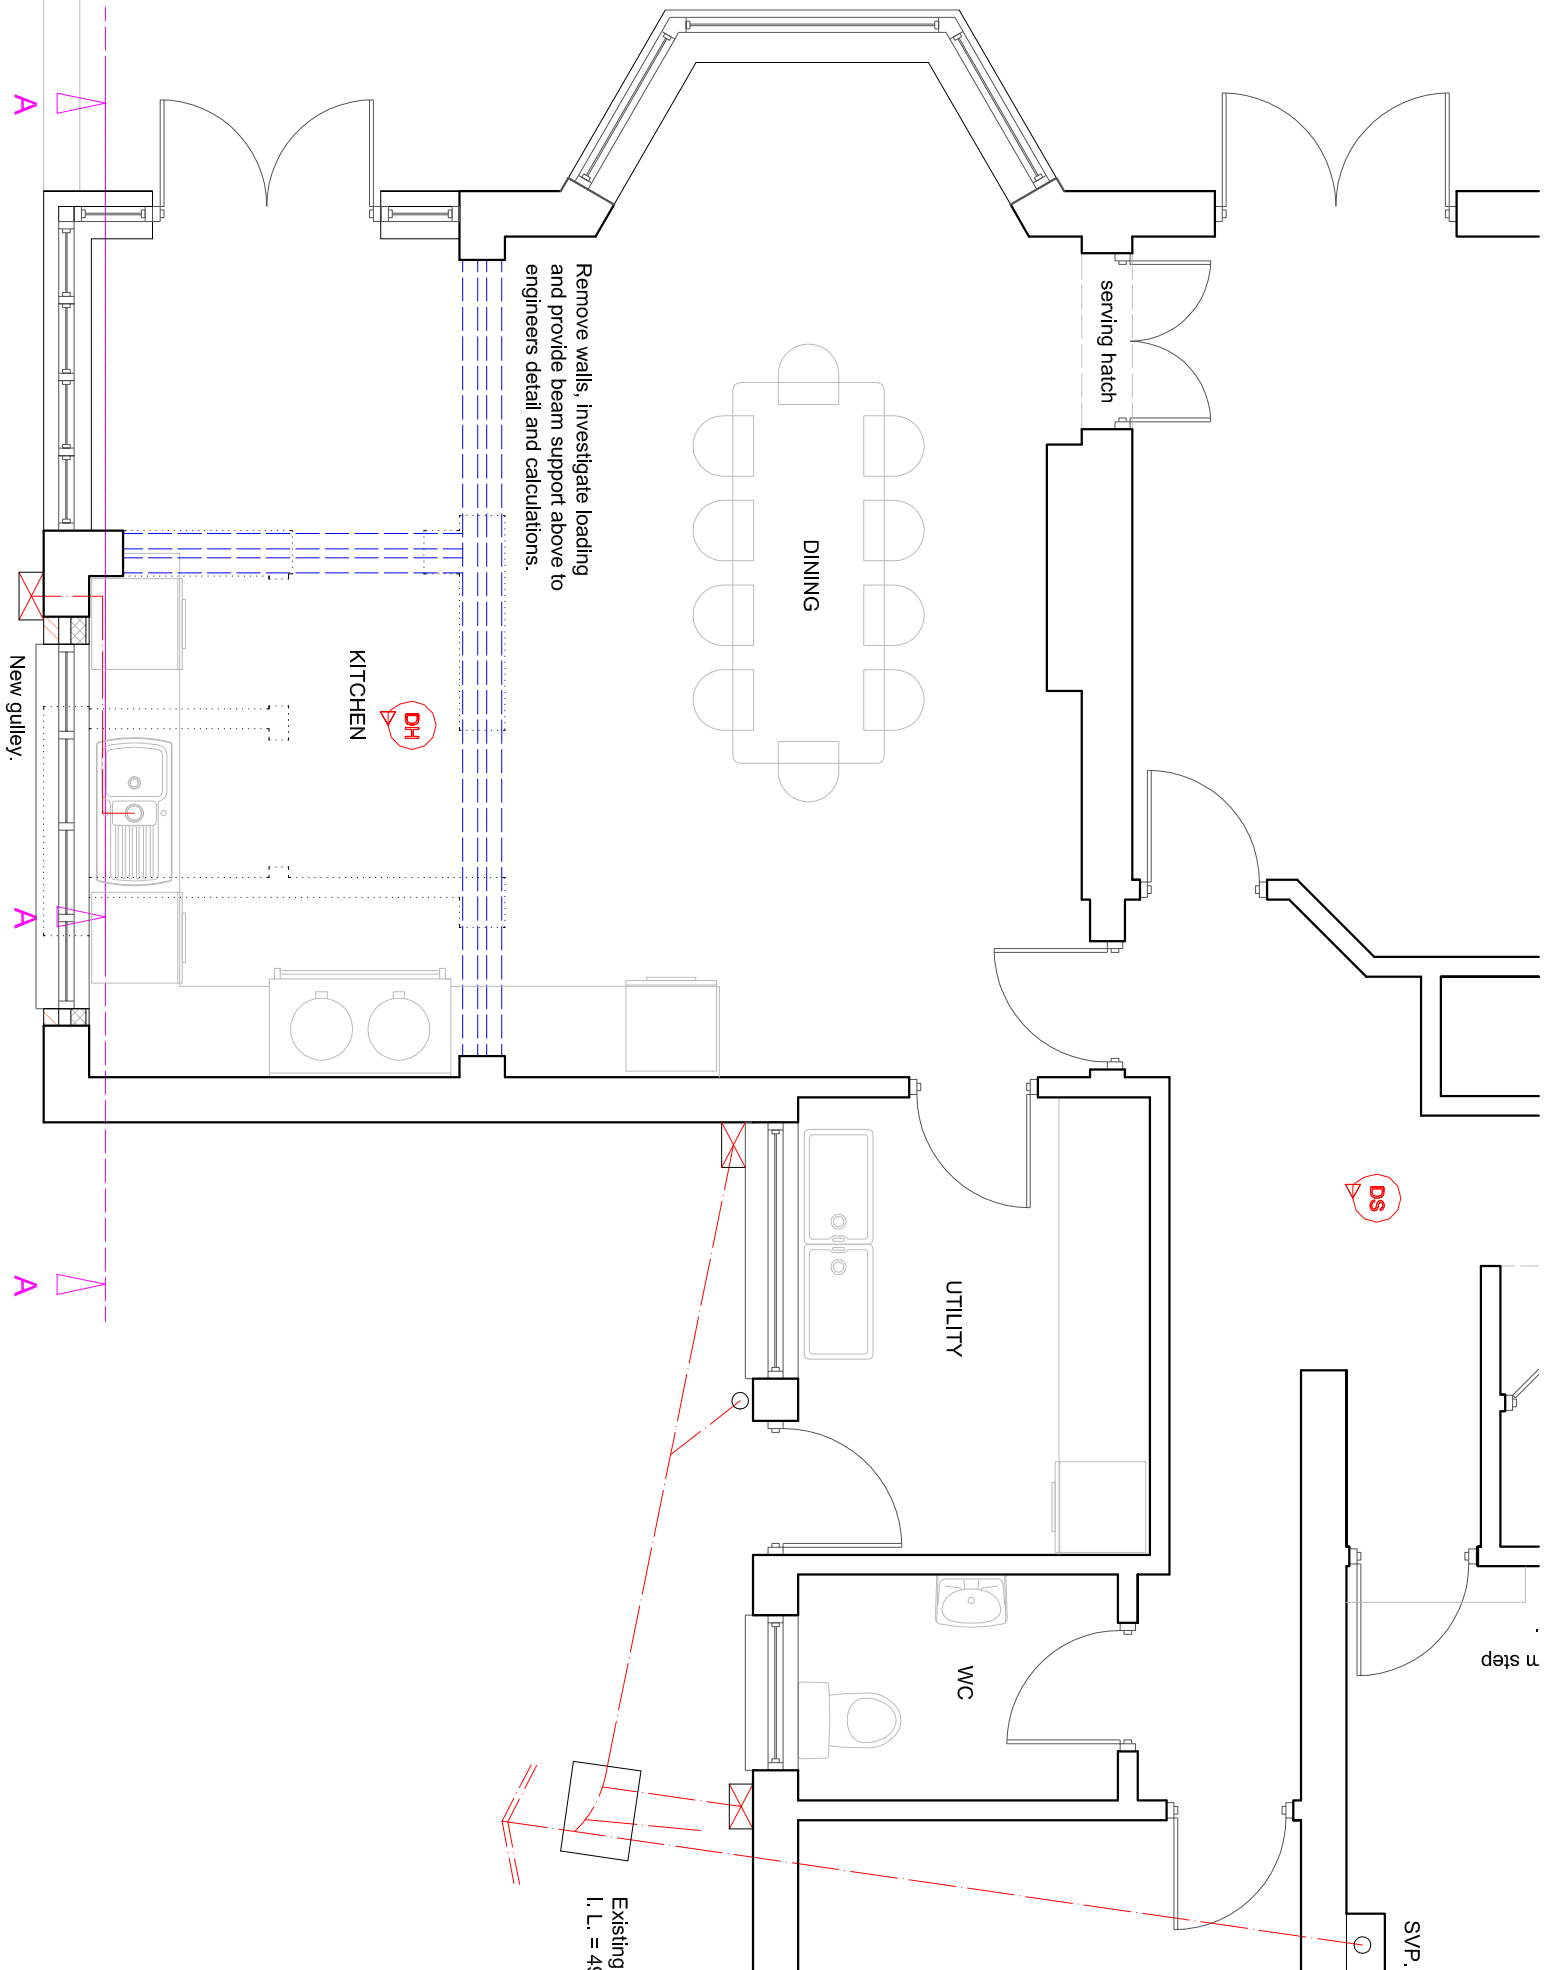

SUSSEX BUILDING CONSULTANCY LIMITED

BARN TILES, LEVEL MARE LANE,
FONTWELL, WEST SUSSEX.

SCALE - 1/50 REV - A DATE - 06/12/2018

partner
LABC

3 NORTHCOTE ROAD
BOGNOR REGIS
PO21 5LZ
TEL/FAX - (01243) 861379