

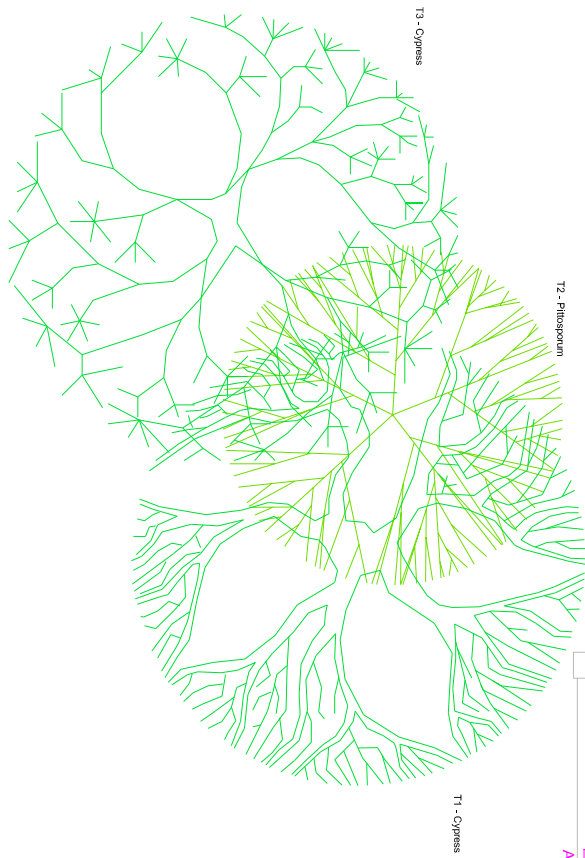


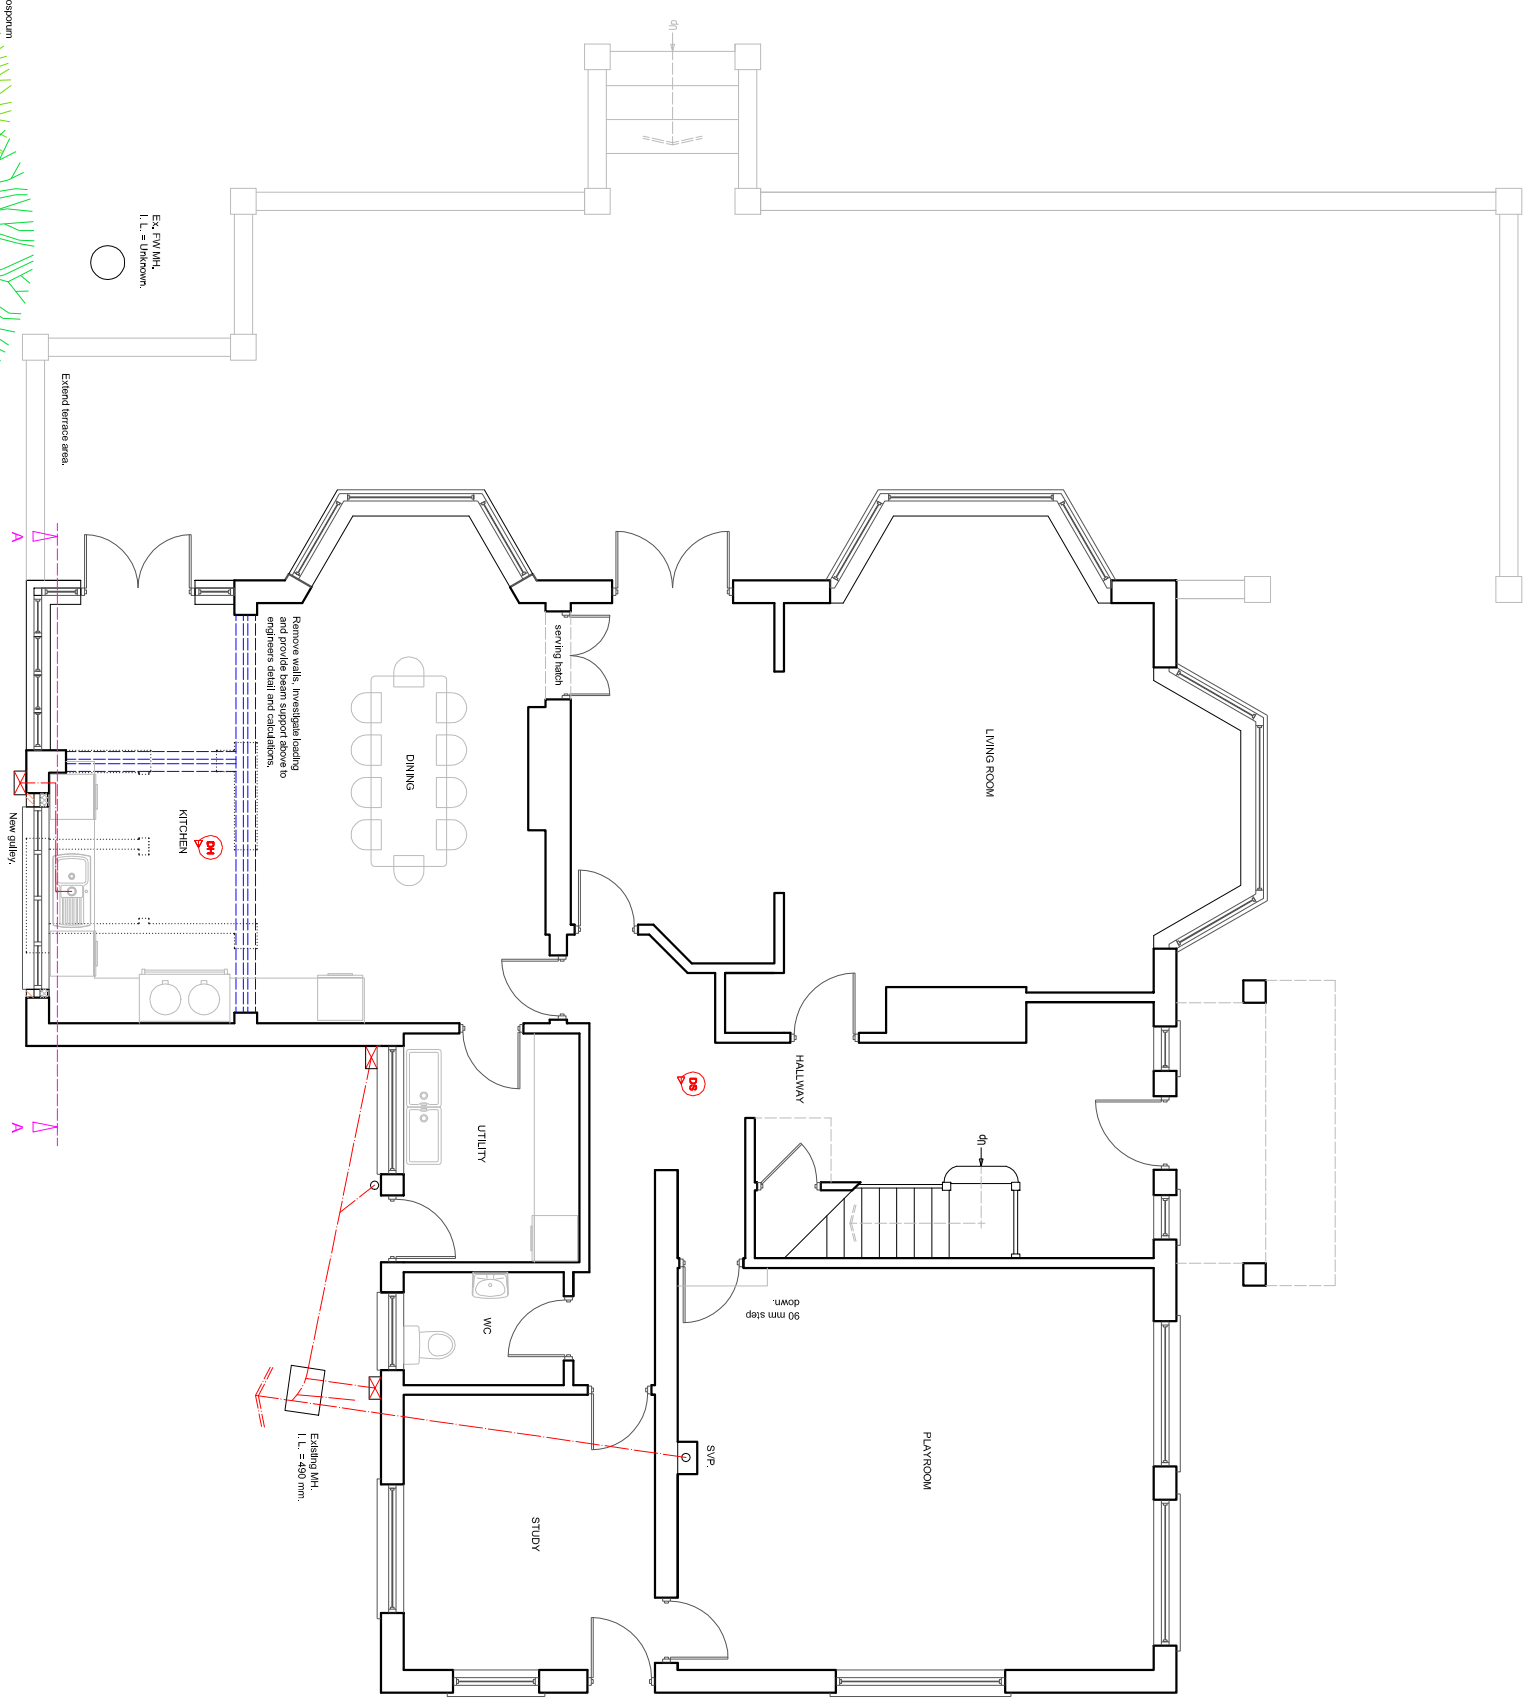

PROPOSED GROUND FLOOR PLAN

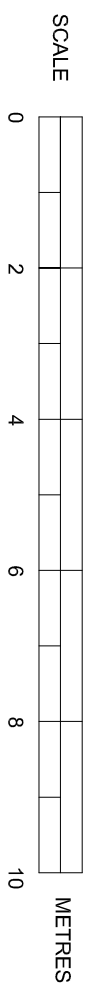

SUSSEX BUILDING CONSULTANCY LIMITED

BARN TILES, LEVEL MARE LANE,
EATERGATE, WEST SUSSEX.

SCALE - 1/100 REV - A DATE - 05/12/2018



LABC
PATRICK
3 NORTHGATE ROAD
BOGNOR REGIS
PO21 9JZ
TEL: (01243) 861379