



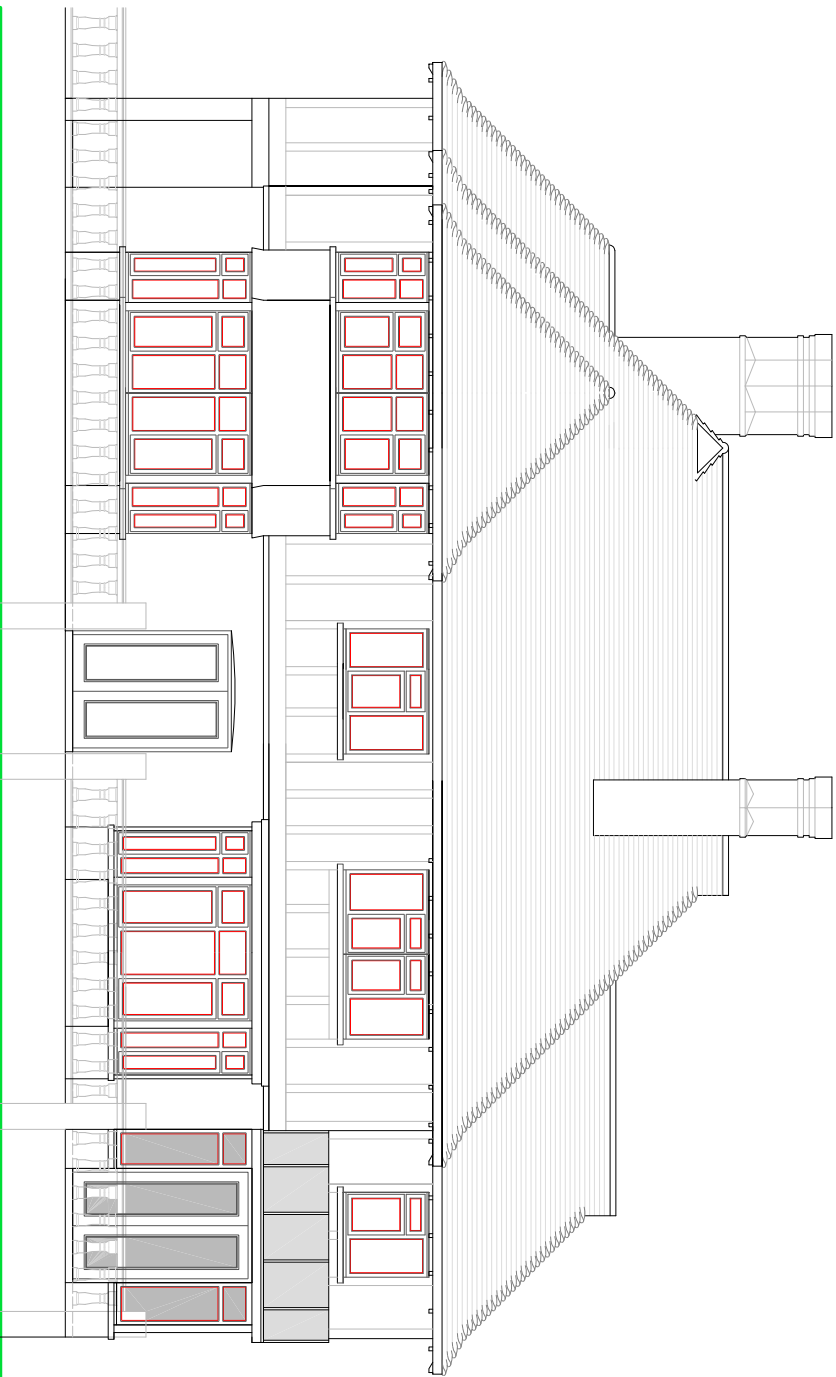


SOUTH ELEVATION

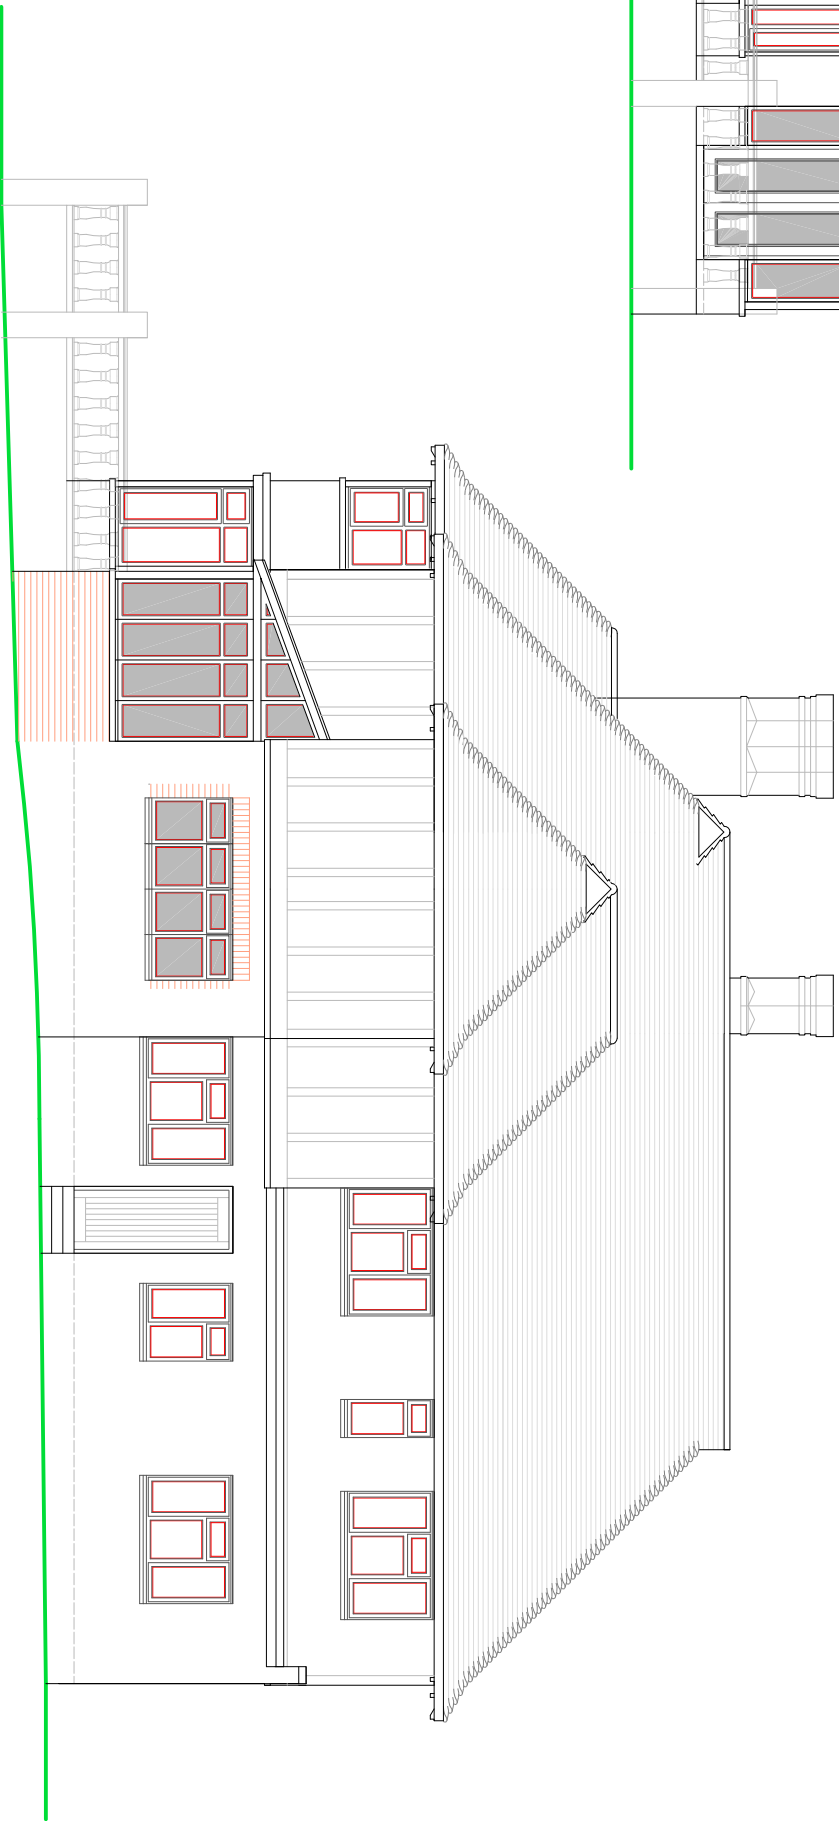

EAST ELEVATION

- NOTES
- ROOF - Plain clay tiles to pitched roof with felted flat roofs elsewhere.
 - WALLS - Face brick to match existing.
 - WINDOWS/DOORS - Metal framed double glazed units set within a hardwood frame.

PROPOSED ELEVATIONS

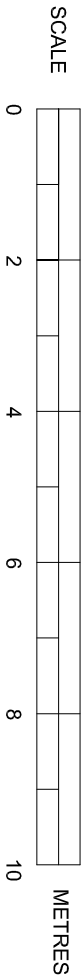

SUSSEX BUILDING CONSULTANCY LIMITED

BARN TILES, LEVEL MARE LANE,
EATERGATE, WEST SUSSEX.

SCALE - 1/100 REV - B DATE - 21/11/2018

LABC
partner

3 NORTHGATE ROAD
BOGNOR REGIS
PO21 1LZ
TEL - (01243) 886379