


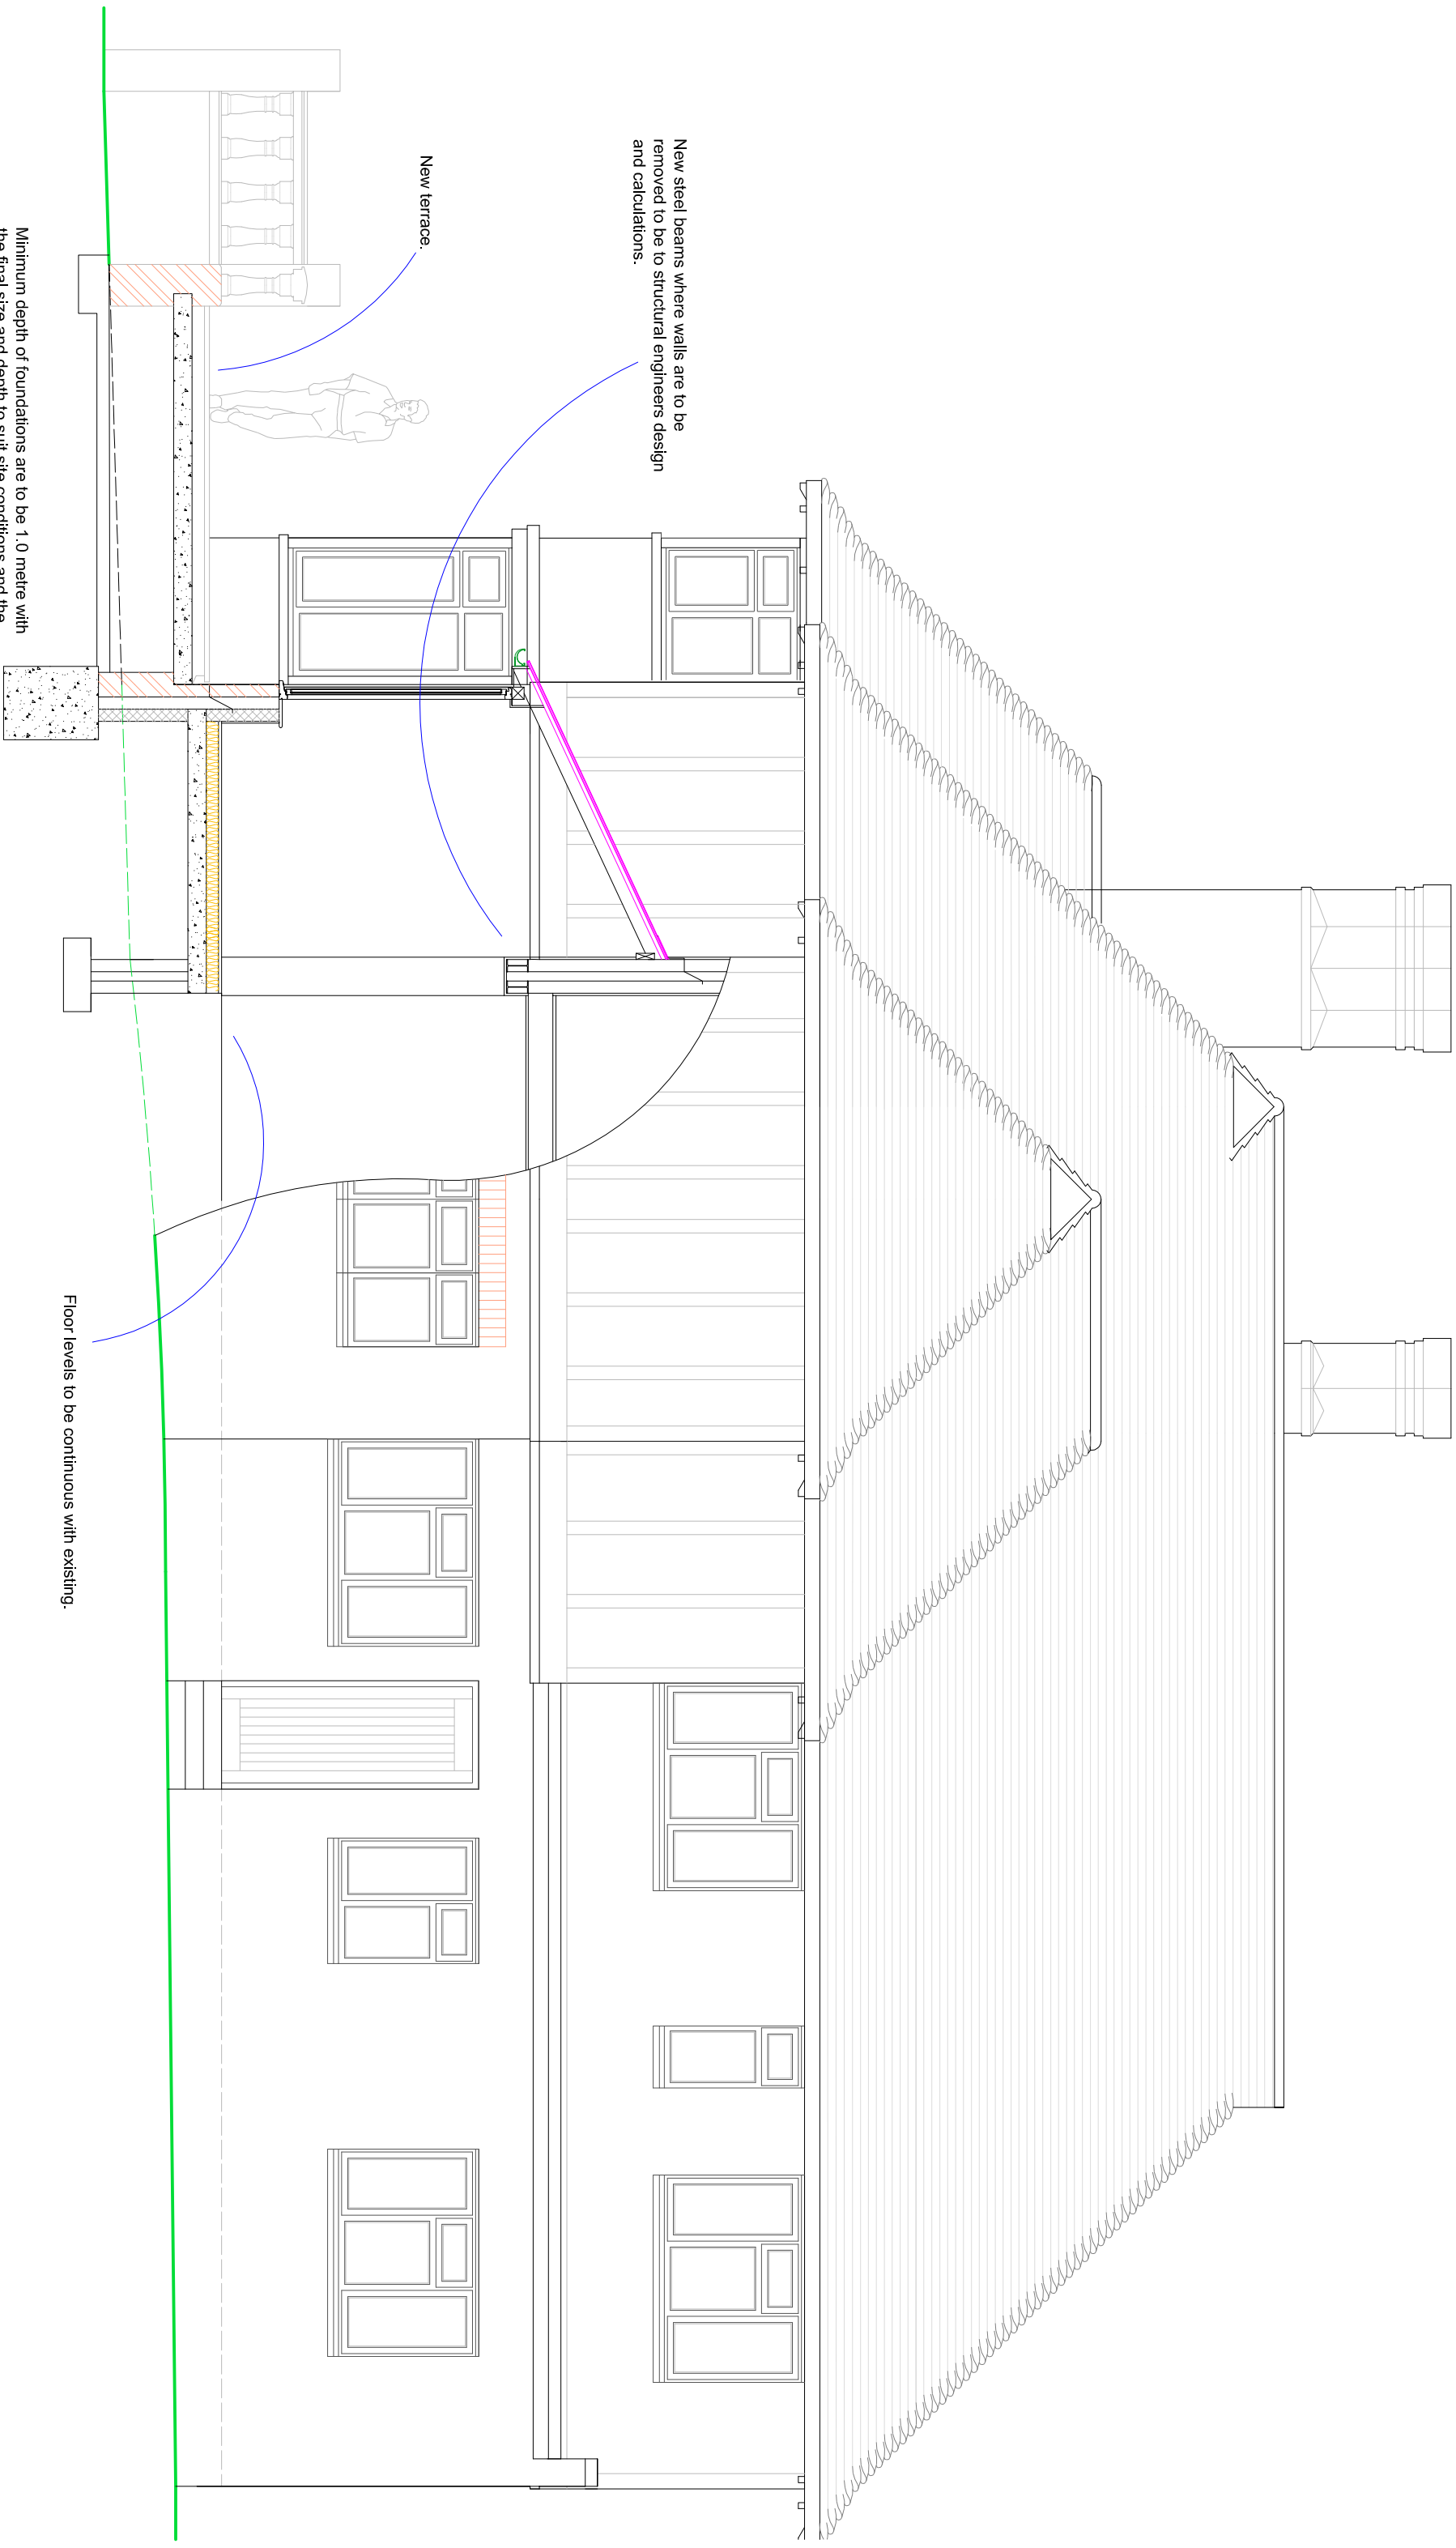


New steel beams where walls are to be removed to be to structural engineers design and calculations.

New terrace.

Minimum depth of foundations are to be 1.0 metre with the final size and depth to suit site conditions and the proximity of any trees taking into account local soil conditions and water table depth.

Floor levels to be continuous with existing.

PROPOSED CROSS SECTION 'AA'

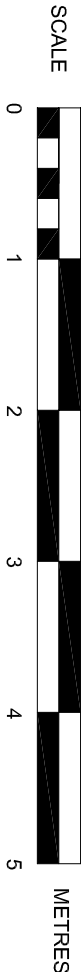

SUSSEX BUILDING CONSULTANCY LIMITED

BARN TILES, LEVEL MARE LANE,
FONTWELL, WEST SUSSEX.

SCALE - 1/50 REV - C DATE - 06/12/2018



partner
LABC

3 NORTHCOTE ROAD
BOGNOR REGIS
PO21 5LZ
TEL/FAX - (01243) 861379