



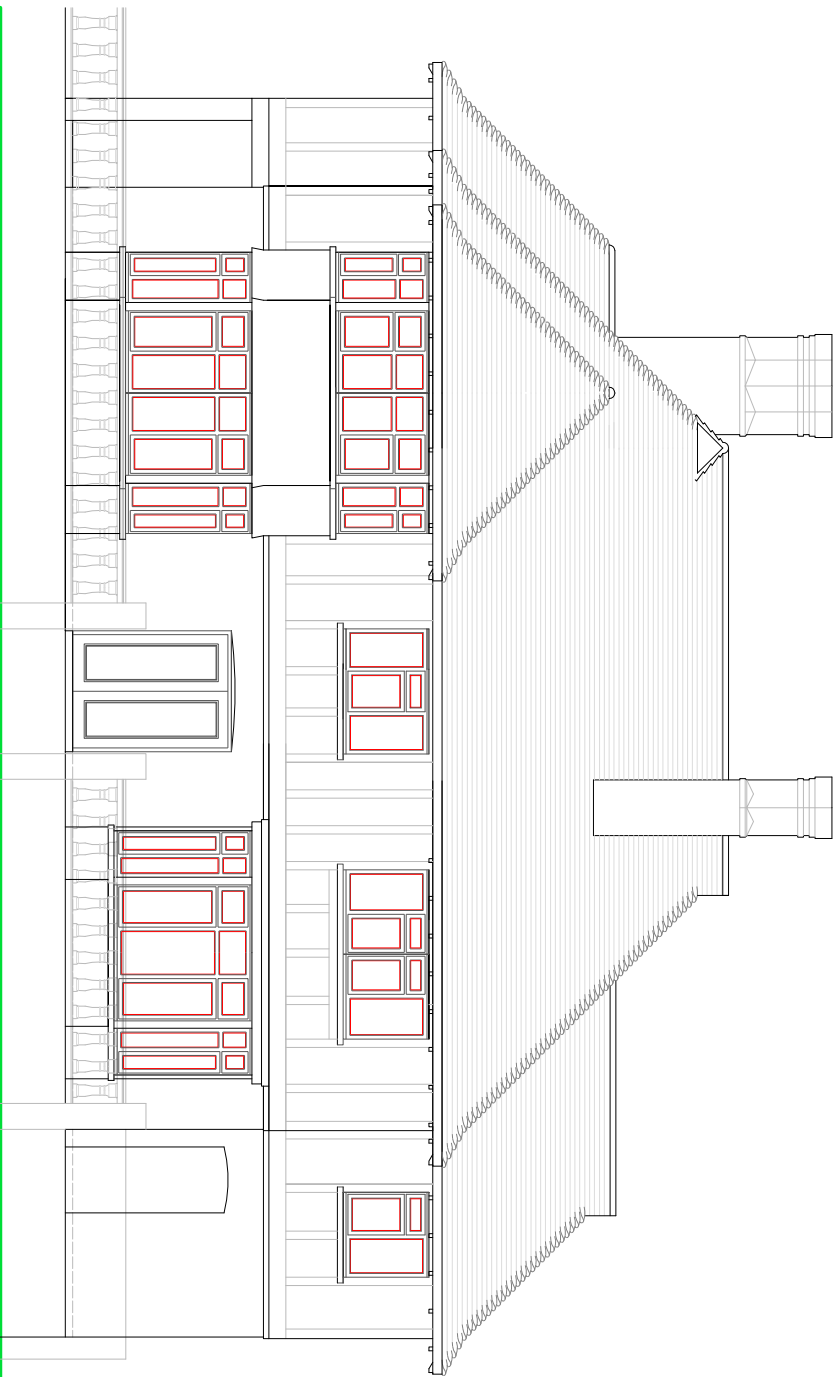


EAST ELEVATION

- NOTES
- ROOF - Plain clay tiles to pitched roof with felted flat roofs elsewhere.
 - WALLS - Mixture of painted render with mock tudor boarding to the upper elevations with face brick to lower elevations.
 - WINDOWS/DOORS - 'Crittall' metal framed single glazed units set within a hardwood frame.

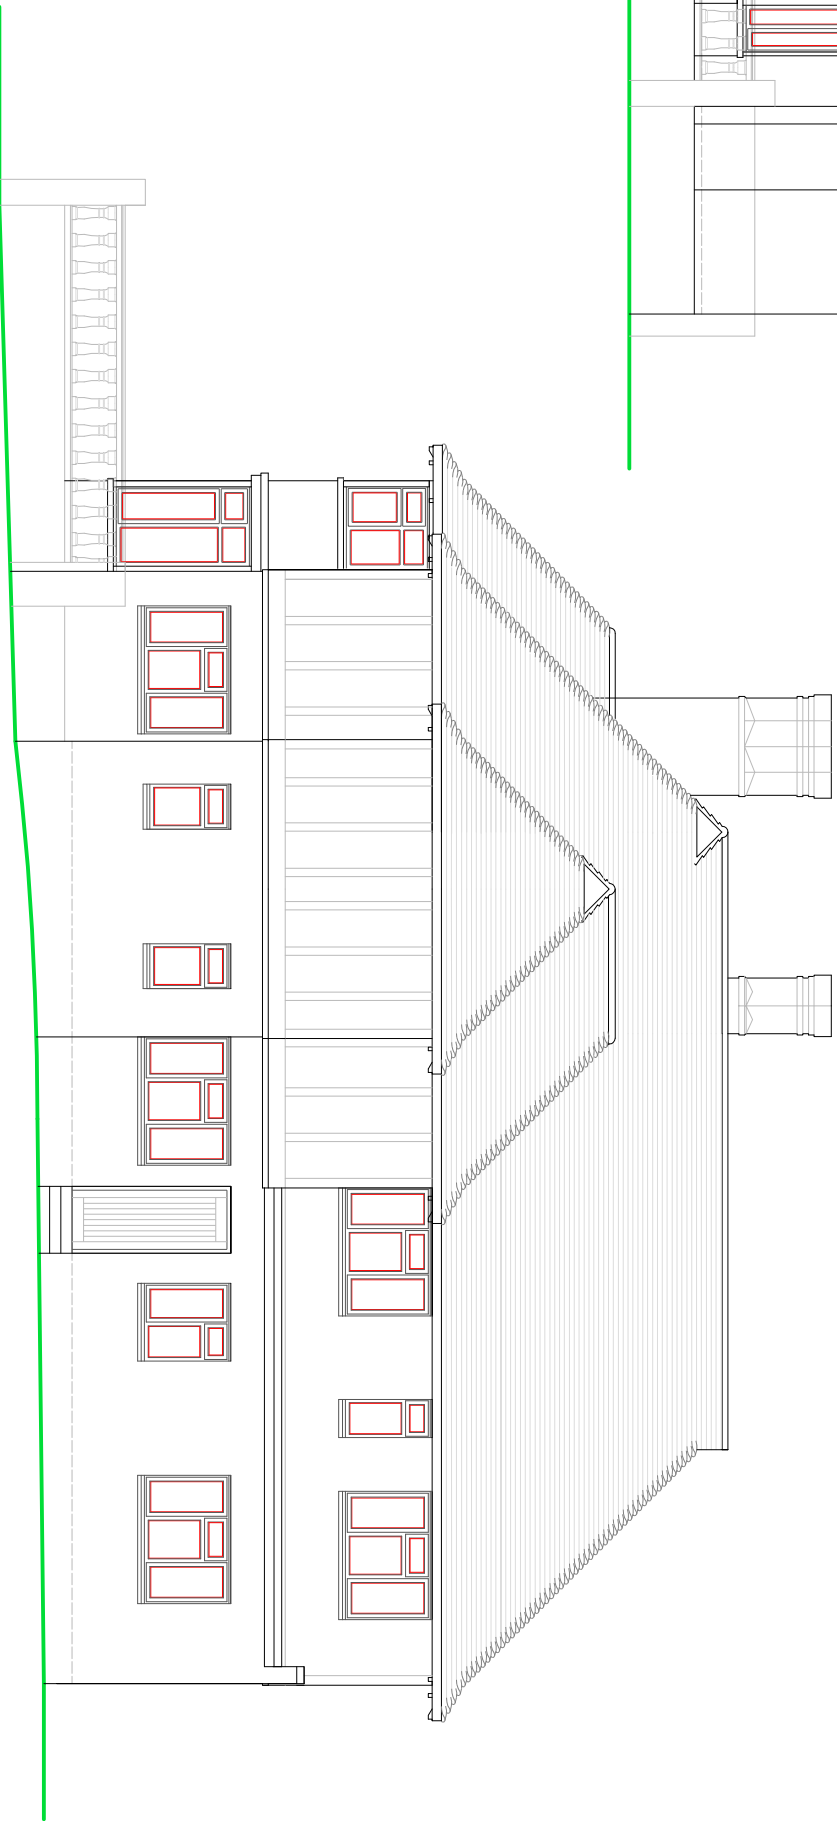

NORTH ELEVATION

EXISTING ELEVATIONS

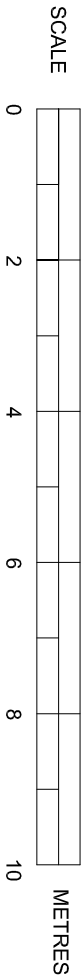

SUSSEX BUILDING CONSULTANCY LIMITED

BARN TILES, LEVEL MARE LANE,
EATERGATE, WEST SUSSEX.

SCALE - 1/100 REV - A DATE - 01/02/2019

LABC
partner

3 NORTHGATE ROAD
BOHLEN NURS
PO21 1LZ
TEL - (01243) 886379